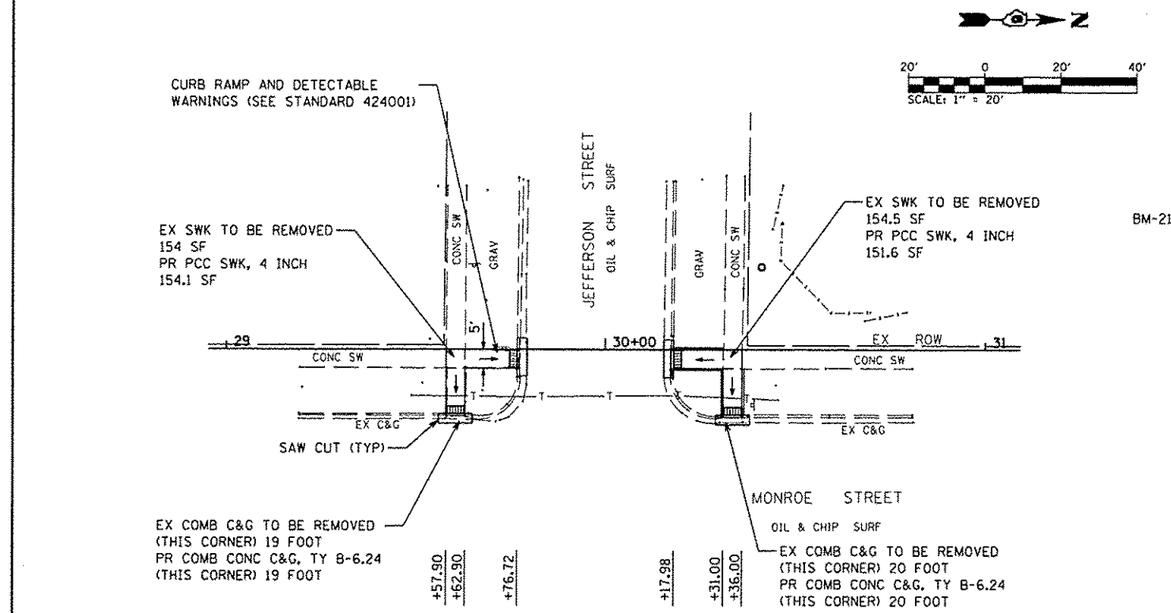

BM-2125-1 - "M" IN "MUELLER" TOP FLANGE OF FH, N.E. COR. ADAMS STREET AND MAPLE STREET. ELEV - 675.62

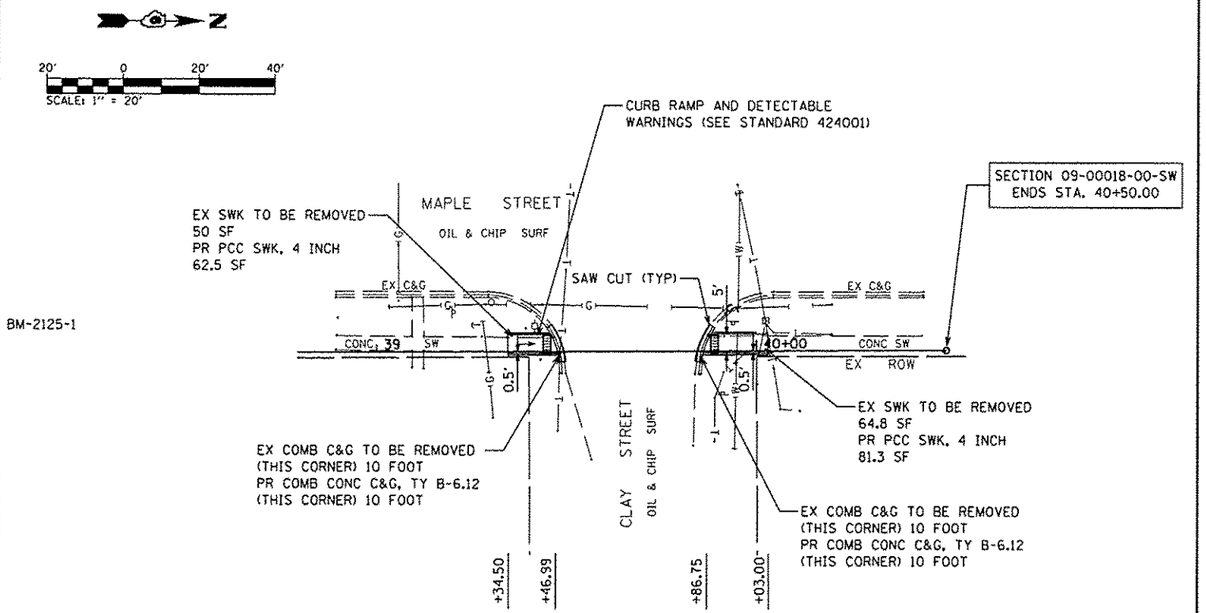

BM-2125-1 - "M" IN "MUELLER" TOP FLANGE OF FH, N.E. COR. ADAMS STREET AND MAPLE STREET. ELEV - 675.62

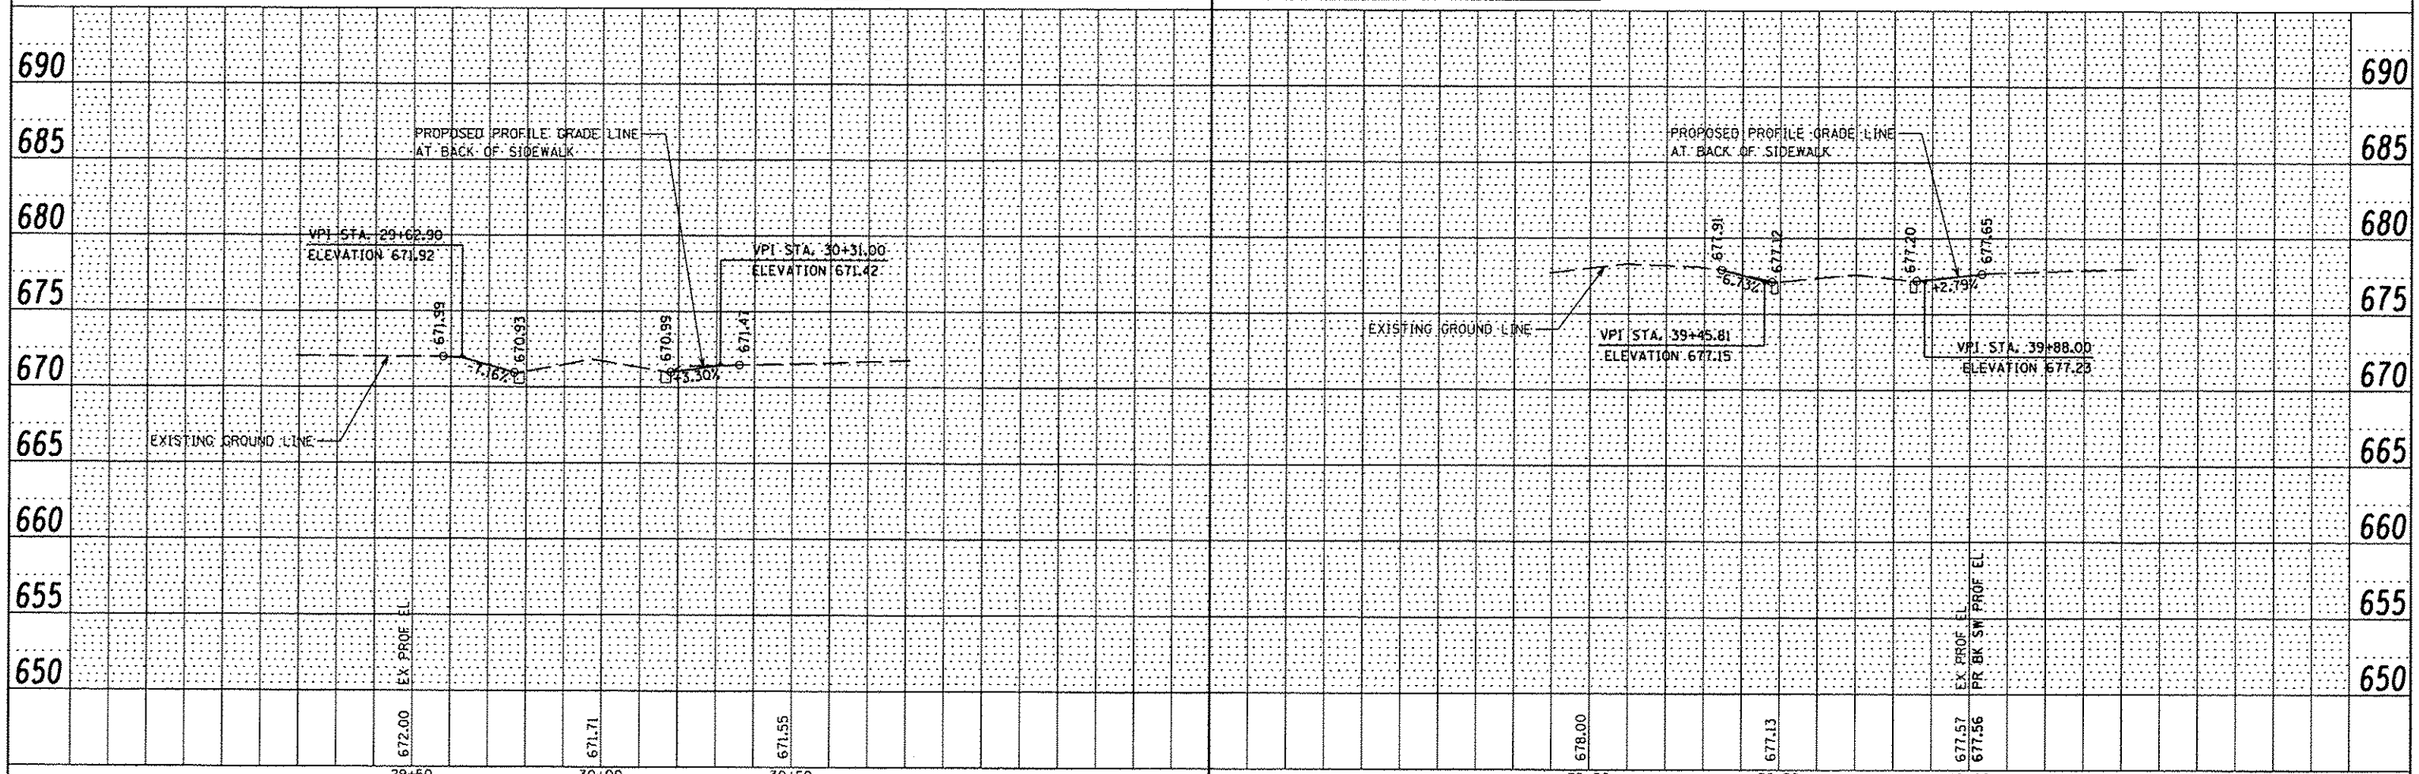

FILE NAME = P:\09E2125\Design\Design\CADD Sheets\D6005-8-sht-plnprf.dgn	USER NAME = #USER#	DESIGNED -	REVISED -
		DRAWN - MGM	REVISED -
	PLOT SCALE = 40.0000 ' / IN.	CHECKED - WJS	REVISED -
	PLOT DATE = 10/24/2012	DATE - 09/2012	REVISED -

CITY OF RUSHVILLE
SAFE ROUTES TO SCHOOLS PROGRAM

PLAN AND PROFILE
MONROE STREET AND MAPLE STREET

SCALE: 1" = 20' | SHEET NO. OF SHEETS | STA. TO STA.

F.A. RTE.	SECTION	COUNTY	TOTAL SHEETS	SHEET NO.
	09-00018-00-SW	SCHUYLER	11	8
		CONTRACT NO.		
FED. ROAD DIST. NO.	ILLINOIS	FED. AID PROJECT	SRTS-4009(060)	

93587