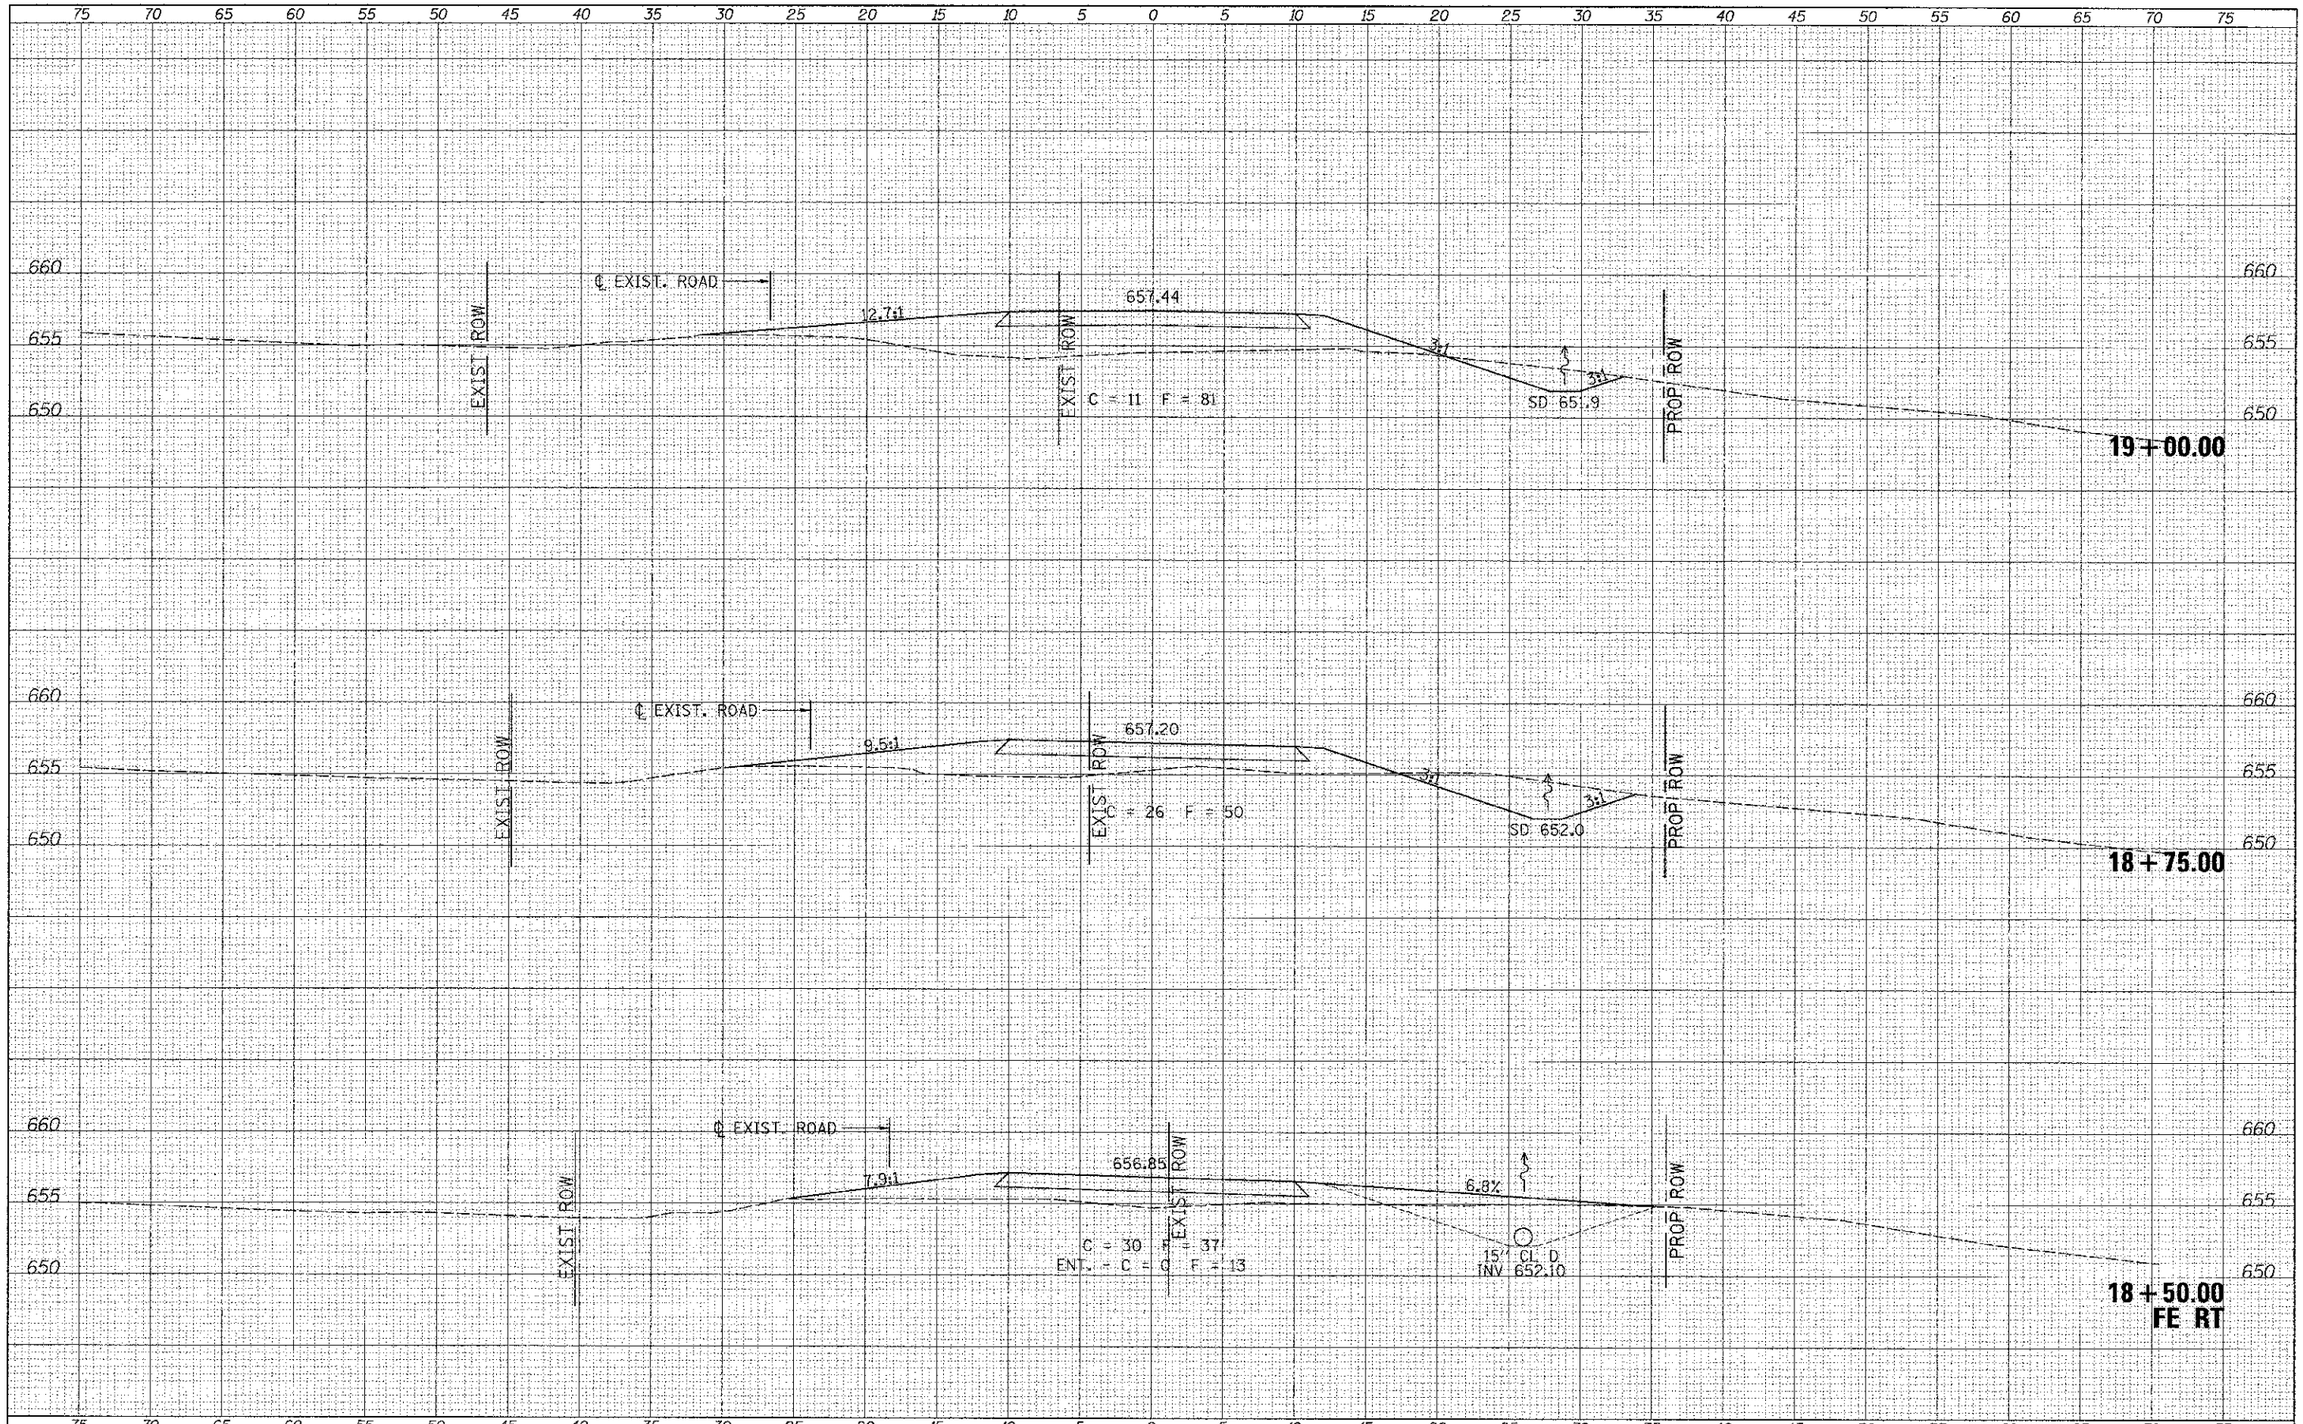

FILE NAME = V:\Bridge\3017 - Brown\3017xsnts.dgn	USER NAME = othomas	DESIGNED -	REVISED -
		DRAWN -	REVISED -
	PLOT SCALE = 5.0000 ' / in.	CHECKED -	REVISED -
XS_SHEET	PLOT DATE = 8/29/2012	DATE -	REVISED -

BROWN COUNTY
TOWNSHIP ROAD 141
OVER WELLS FORK

CROSS SECTIONS

SCALE: 1"=5' | SHEET 4 OF 6 SHEETS | STA. 18+50.00 TO STA. 19+00.00

RTE.	SECTION	COUNTY	TOTAL SHEETS	SHEET NO.
TR 141	10-04118-00-BR	BROWN	24	22

CONTRACT NO. 93588

FED. ROAD DIST. NO. 7 | ILLINOIS | FED. AID PROJECT BROS-0009(221)