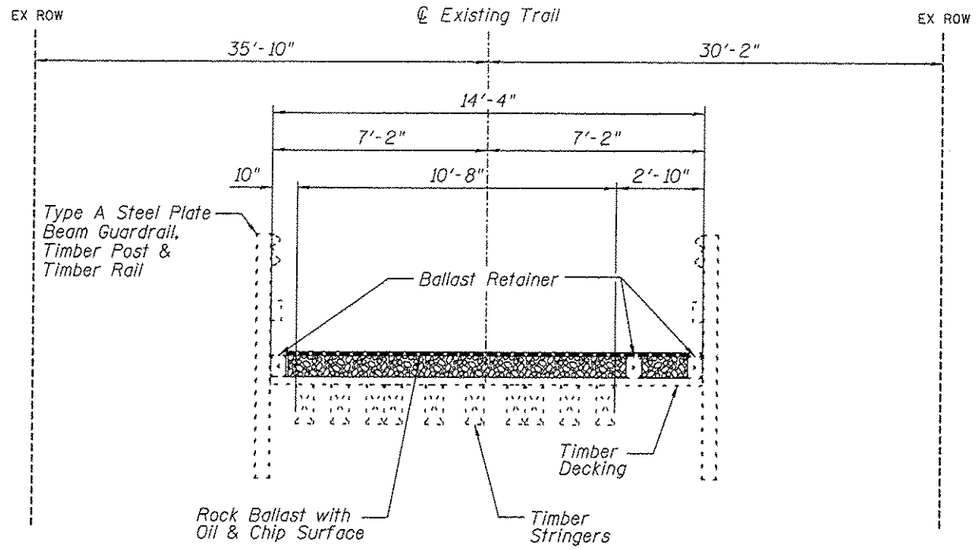

EXISTING TYPICAL SECTION - STRUCTURE NO. 5

(Looking North)

STA. 185+79.69 TO STA. 186+57.80

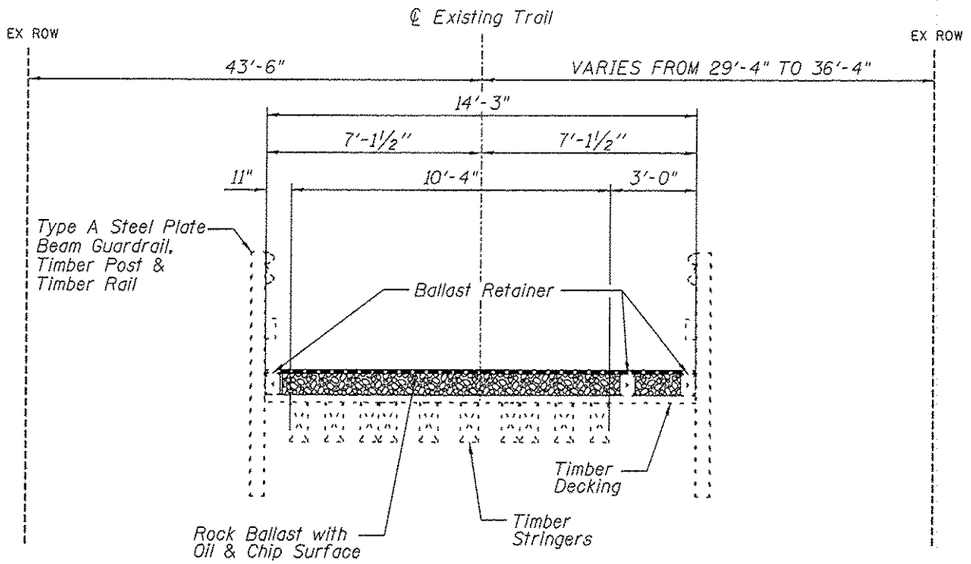

EXISTING TYPICAL SECTION - STRUCTURE NO. 6

(Looking North)

STA. 198+28.66 TO STA. 198+94.16

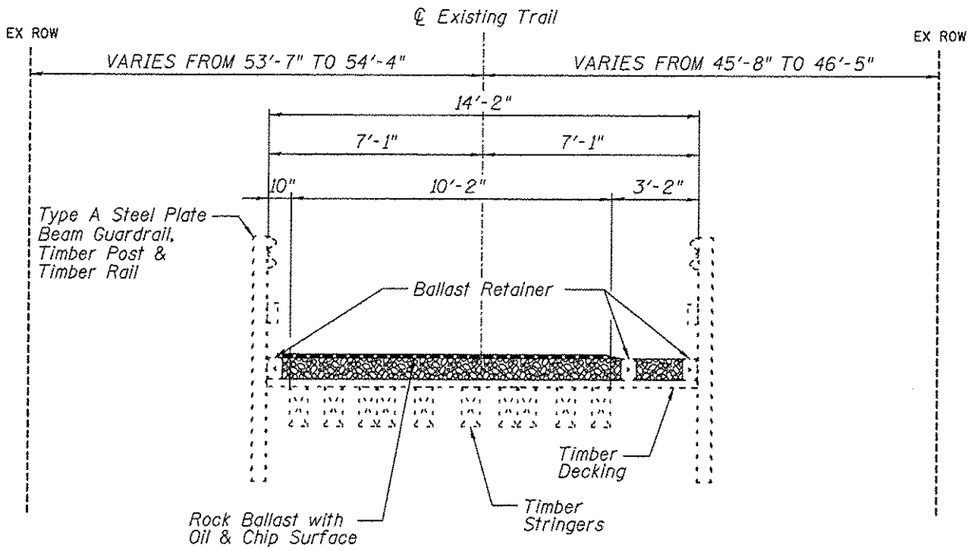

EXISTING TYPICAL SECTION - STRUCTURE NO. 8
SPANS 1,2,4,5 & 6

(Looking East)

STA. 227+32.06 TO STA. 227+58.14
STA. 227+92.39 TO STA. 228+32.56

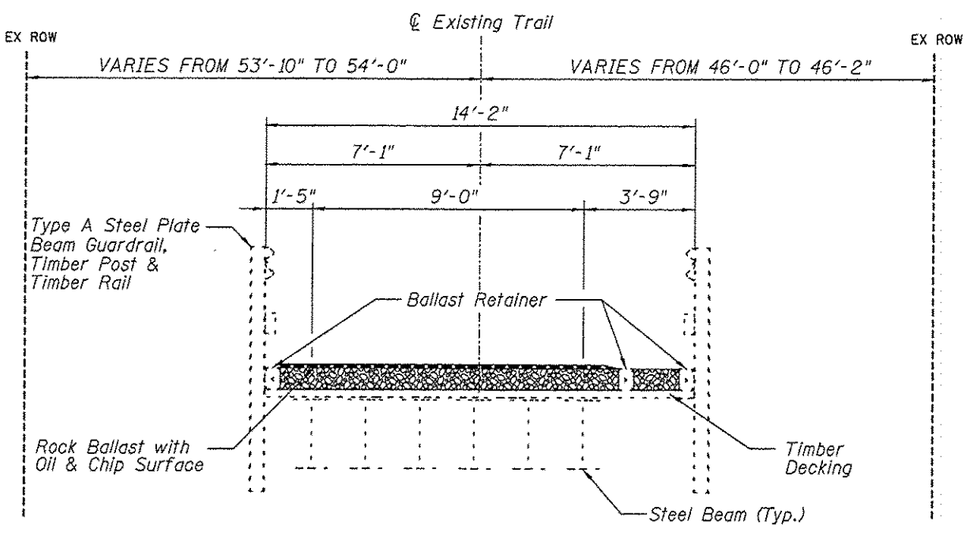

EXISTING TYPICAL SECTION - STRUCTURE NO. 8
SPAN 3

(Looking East)

STA. 227+58.14 TO STA. 227+92.39

FILE NAME = Typ_ex.dgn	USER NAME = Jeremy	DESIGNED - SAS	REVISED -
		DRAWN - JDH	REVISED -
	PLOT SCALE = #SCALE#	CHECKED - WJB	REVISED -
	PLOT DATE = 12/17/2012	DATE - 11/30/12	REVISED -

MADISON COUNTY TRANSIT DISTRICT
HERITAGE BIKEWAY

EXISTING BRIDGE TYPICAL SECTIONS

SCALE: N.T.S. | SHEET NO. 3 OF 5 SHEETS

F.A. RTE.	SECTION	COUNTY	TOTAL SHEETS	SHEET NO.
	06-00016-00-BT	MADISON	310	6
		CONTRACT NO. 97433		
FED. ROAD DIST. NO.	ILLINOIS	FED. AID PROJECT		