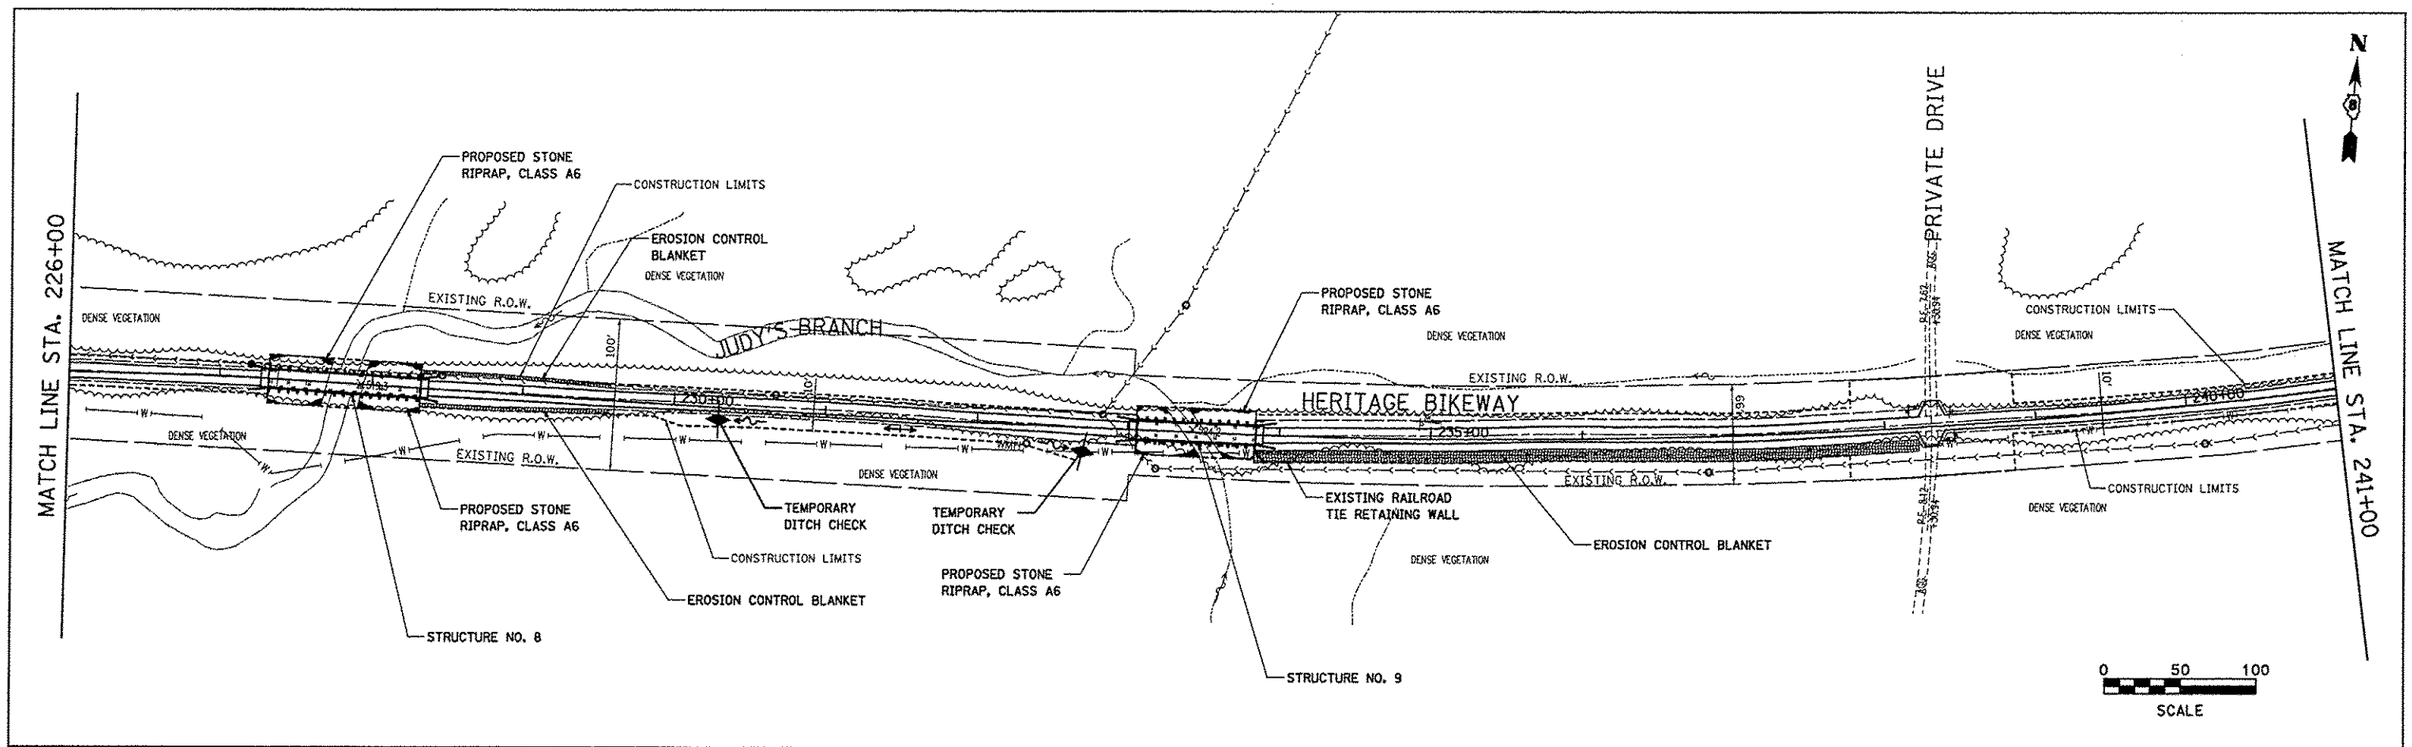


| | | | |
|---|---|---|---|
| FILE NAME = drain_06a.dgn | USER NAME = jeremy | DESIGNED - SAS | MADISON COUNTY TRANSIT DISTRICT HERITAGE BIKEWAY |
| | | DRAWN - SAS | |
| | PLOT SCALE = *SCALE* | CHECKED - WJB | |
| | PLOT DATE = 12/18/2012 | DATE - 11/30/12 | |

DRAINAGE & EROSION CONTROL PLAN

SCALE: 1" = 50' | SHEET NO. 10 OF 23 SHEETS | STA. 211+00.00 TO STA. 226+00.00

| F.A. RTE. | SECTION | COUNTY | TOTAL SHEETS | SHEET NO. |
|---|---|---|---|---|
| | 06-00016-00-BT | MADISON | 310 | 97 |
| | | CONTRACT NO. 97433 | | |

FED. ROAD DIST. NO. | ILLINOIS | FED. AID PROJECT