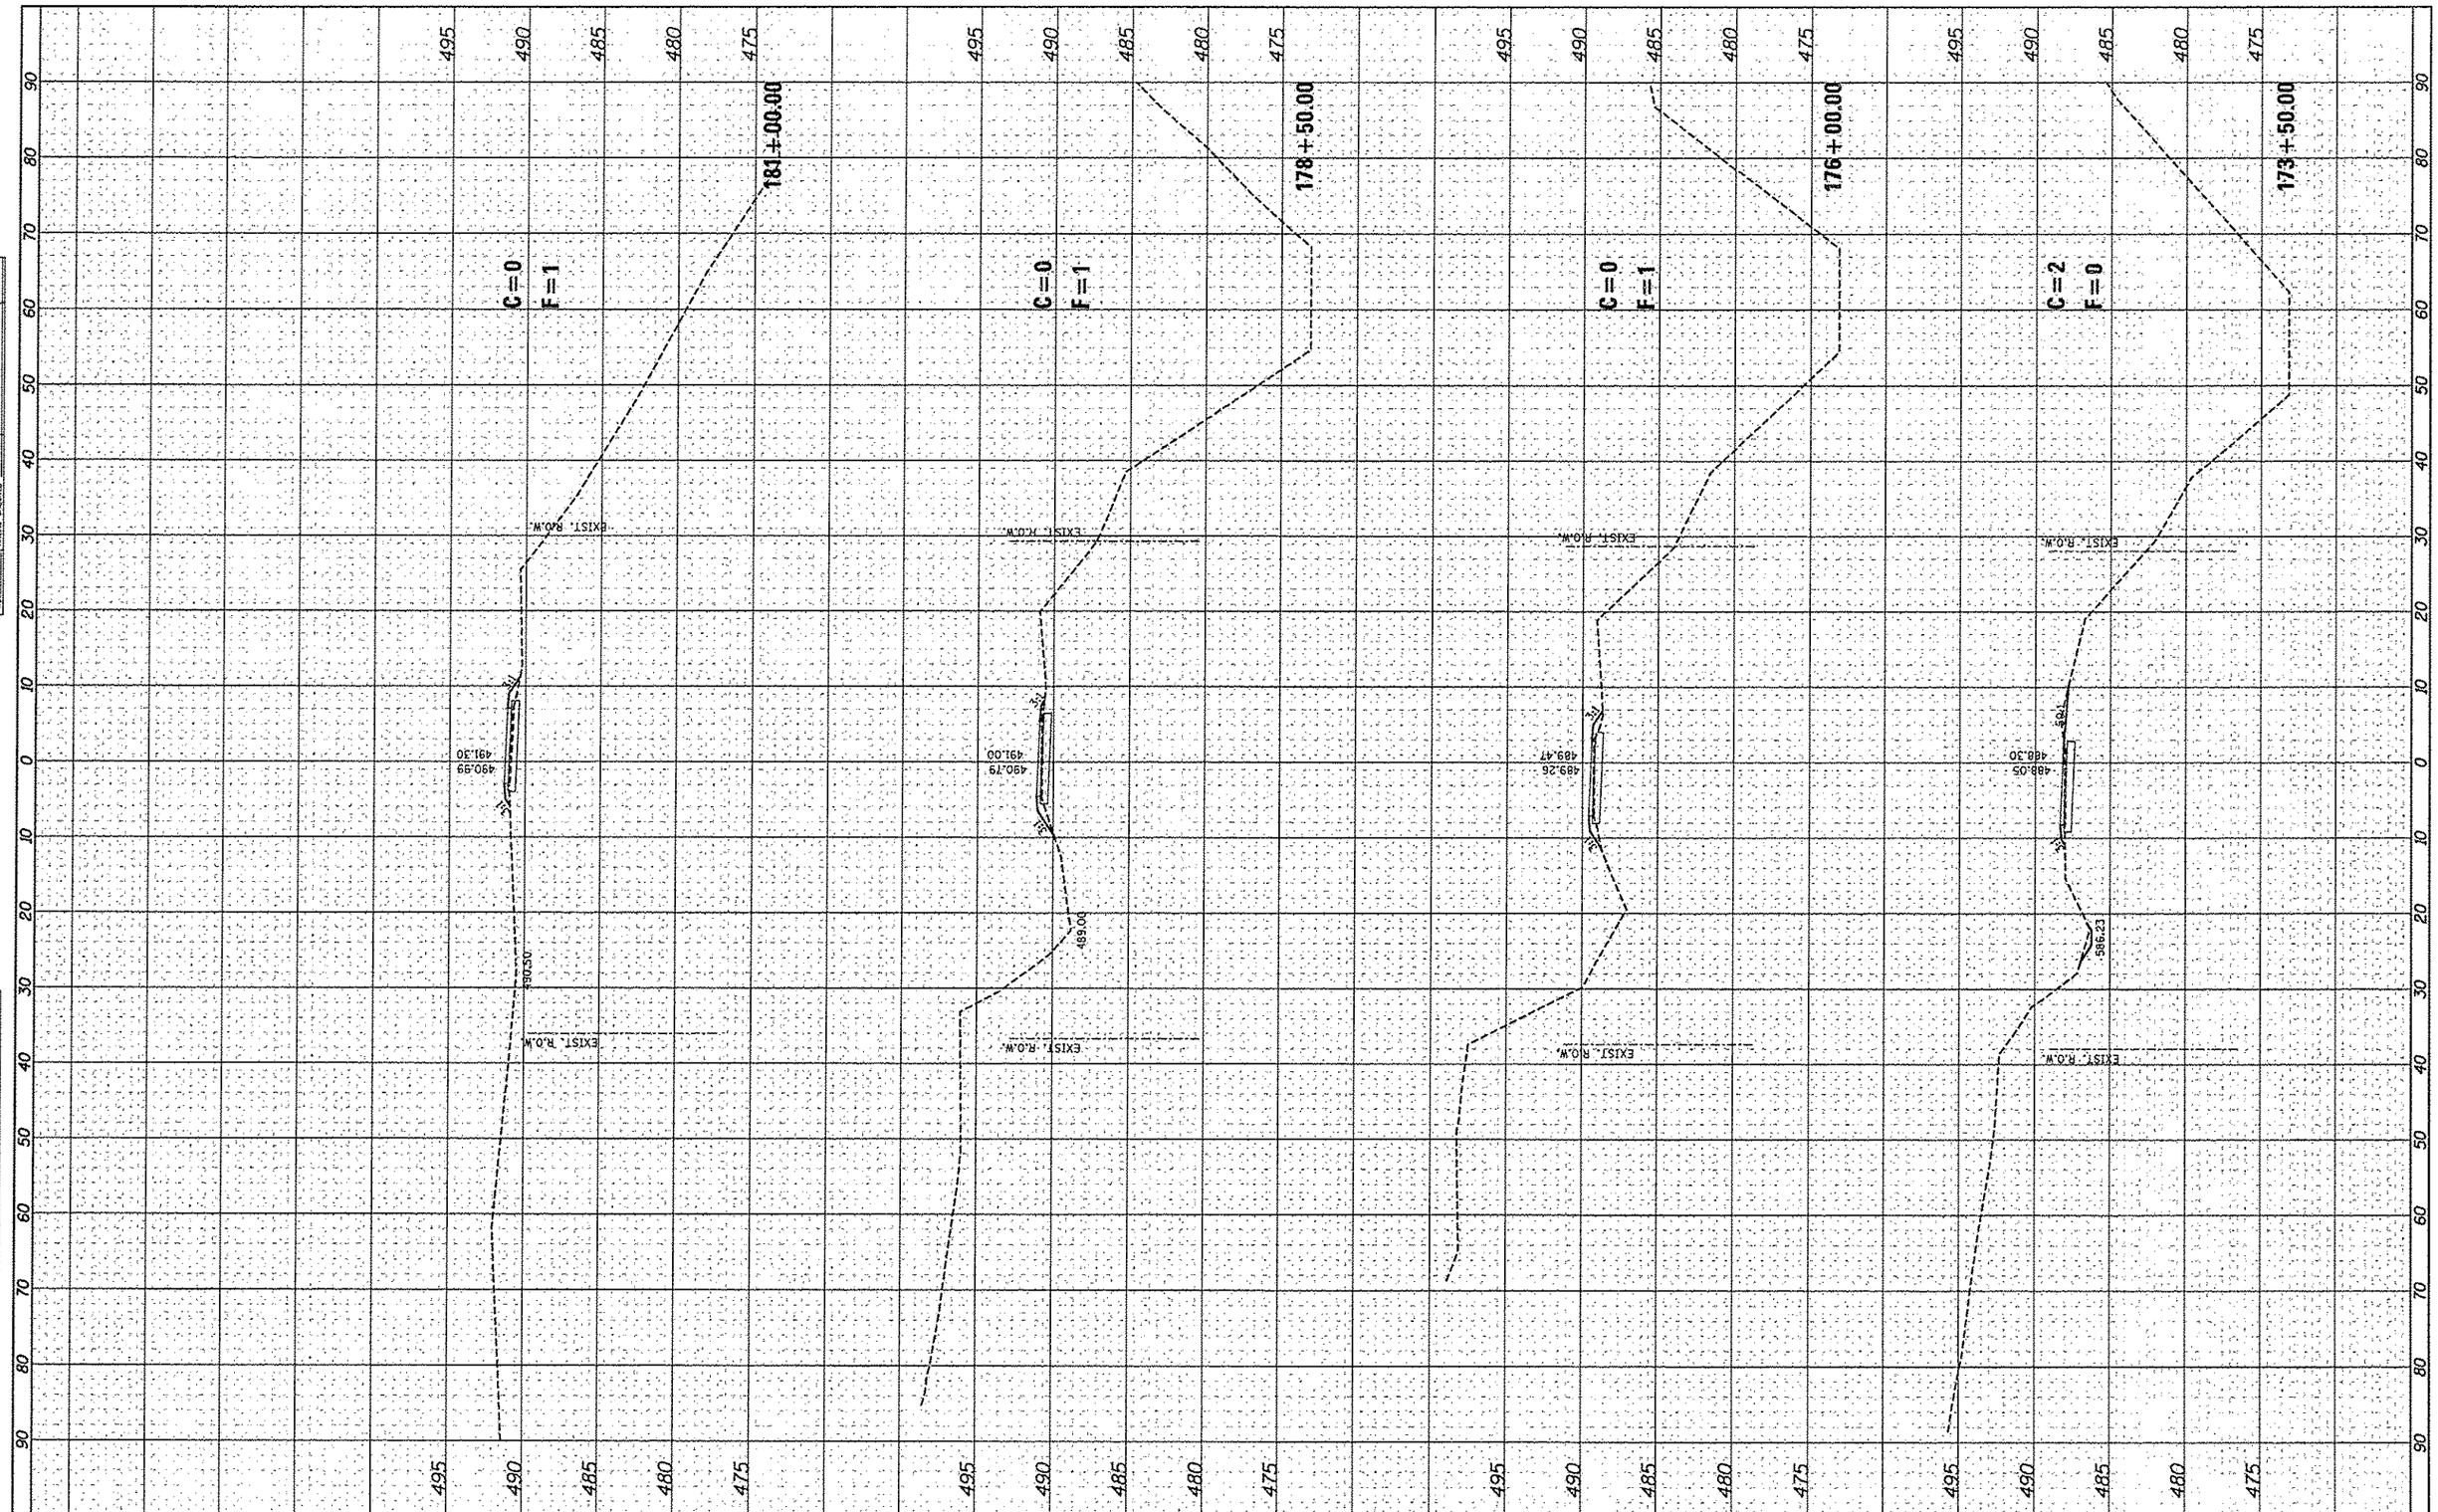

FILE NAME = #FILE#	USER NAME = Jeremy	DESIGNED - SAS	REVISED -	MADISON COUNTY TRANSIT DISTRICT HERITAGE BIKEWAY	HERITAGE BIKEWAY CROSS SECTIONS	F.A. RTE.	SECTION	COUNTY	TOTAL SHEETS	SHEET NO.
		DRAWN - JDH	REVISED -				06-00016-00-BT	MADISON	310	266
	PLOT SCALE = #SCALE#	CHECKED - WJB	REVISED -					CONTRACT NO. 97433		
	PLOT DATE = 12/19/2012	DATE - 11/30/12	REVISED -		SCALE: 1"=10' / SHEET NO. 9 OF 46 SHEETS / STA. 173+50.00 TO STA. 181+00.00		ILLINOIS FED. AID PROJECT			

FINAL SURVEY — NOTE BOOK — NO. — SURVEYED — PLOTTED — TEMPLATE — AREAS — AREAS CHECKED — BY — DATE

ORIGINAL SURVEY — NOTE BOOK — NO. — SURVEYED — PLOTTED — TEMPLATE — AREAS — AREAS CHECKED — BY — DATE