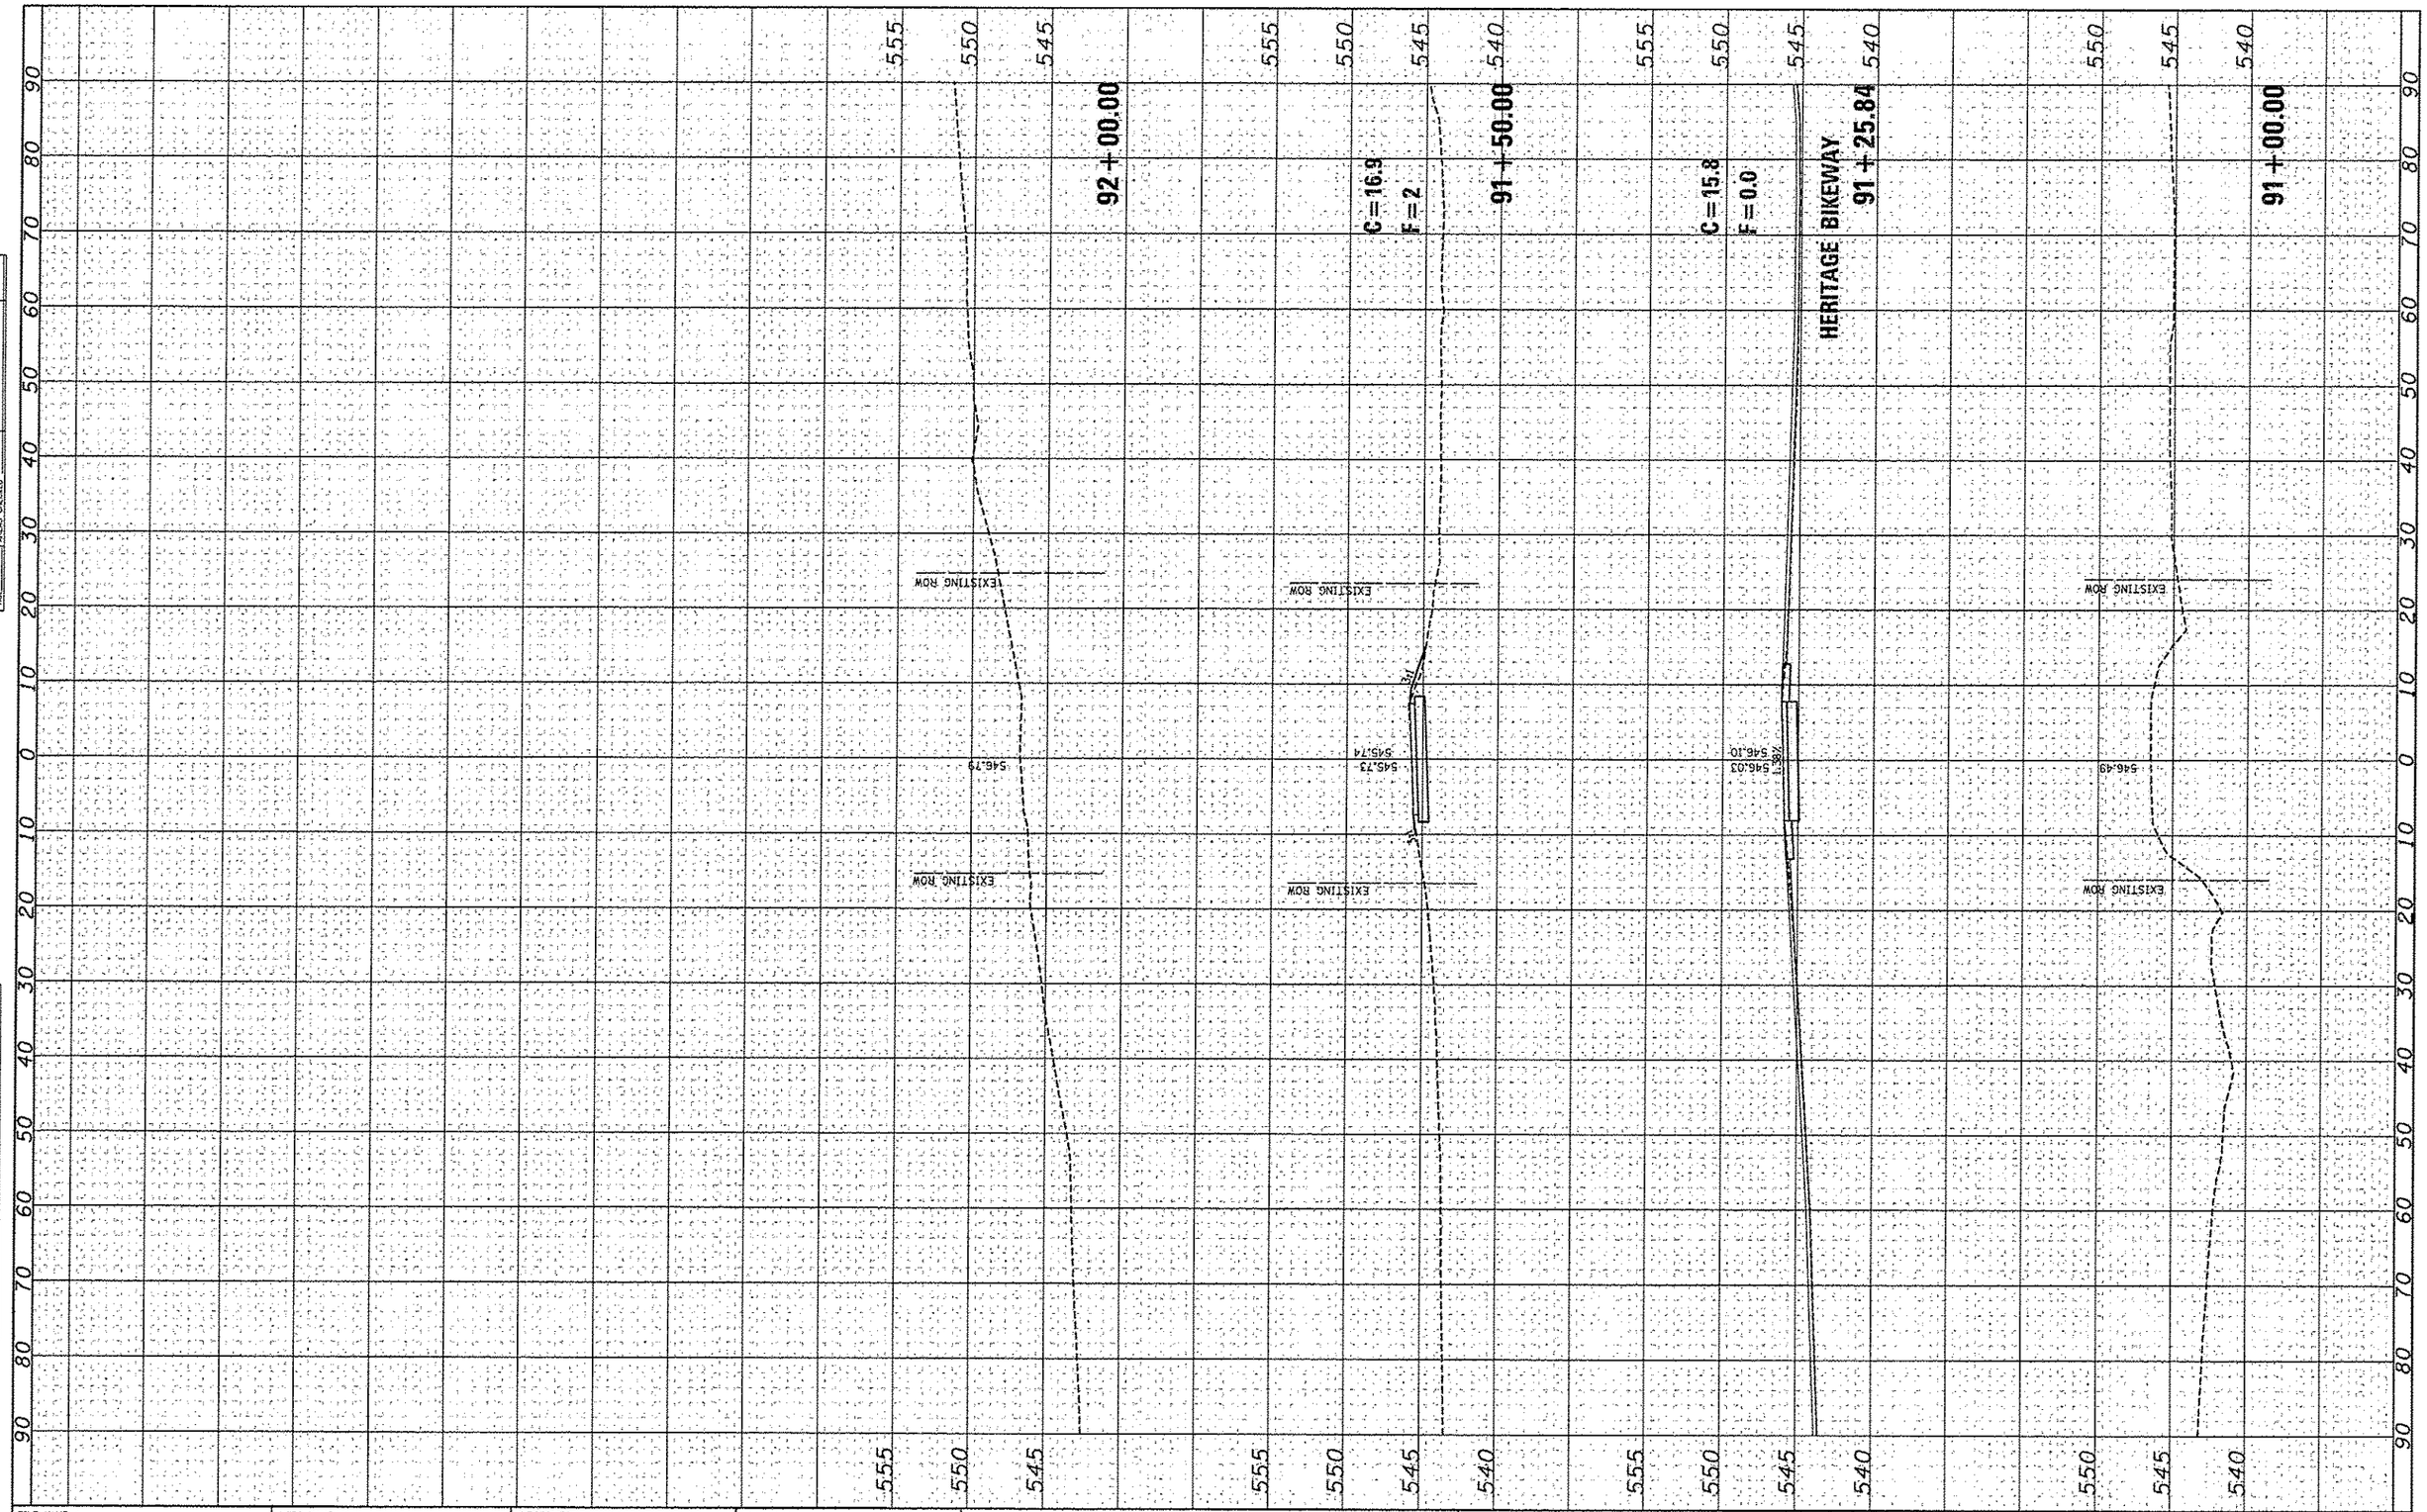

FINAL SURVEY — SURVEYED, PLOTTED, TEMPLATE, AREAS, AREAS CHECKED — NOTE BOOK — NO. — BY — DATE

ORIGINAL SURVEY — SURVEYED, PLOTTED, TEMPLATE, AREAS, AREAS CHECKED — NOTE BOOK — NO. — BY — DATE

FILE NAME = *FILEL*	USER NAME = Jeremy	DESIGNED - SAS	REVISED -
		DRAWN - JDH	REVISED -
	PLOT SCALE = *SCALE*	CHECKED - WJB	REVISED -
	PLOT DATE = 12/18/2012	DATE - 11/30/12	REVISED -

MADISON COUNTY TRANSIT DISTRICT
HERITAGE BIKEWAY

KUHN STATION ROAD
CROSS SECTIONS

SCALE: 1"=10' | SHEET NO. 1 OF 1 SHEETS | STA. 91+00.00 TO STA. 92+00.00

F.A. RTE.	SECTION	COUNTY	TOTAL SHEETS	SHEET NO.
	06-00016-00-BT	MADISON	310	309
		CONTRACT NO. 97433		
	ILLINOIS FED. AID PROJECT			