PLAN
SURVEYED
PLOTTED
ALIGNMENT CHECKED
CADD FILE NAME
NOTE BOOK
NO.
BY
DATE

PROFILE
SURVEYED
PLOTTED
GRADES CHECKED
CADD FILE NAME
NOTE BOOK
NO.
STRUCTURE NOTATIONS CHKD
BY
DATE

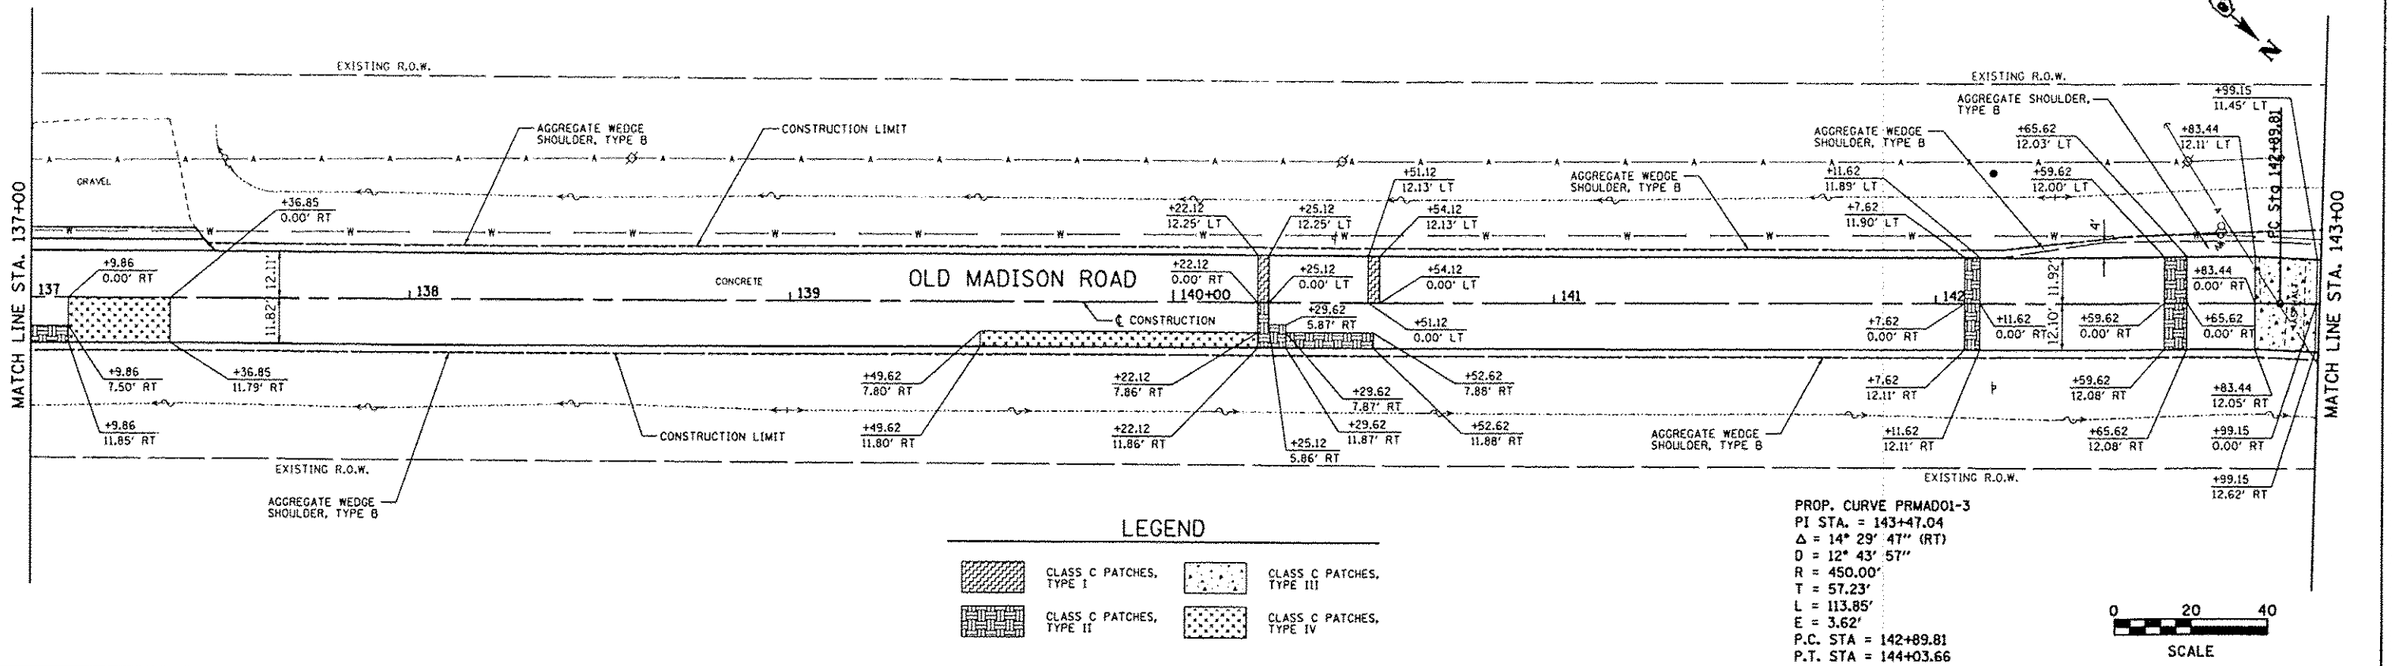

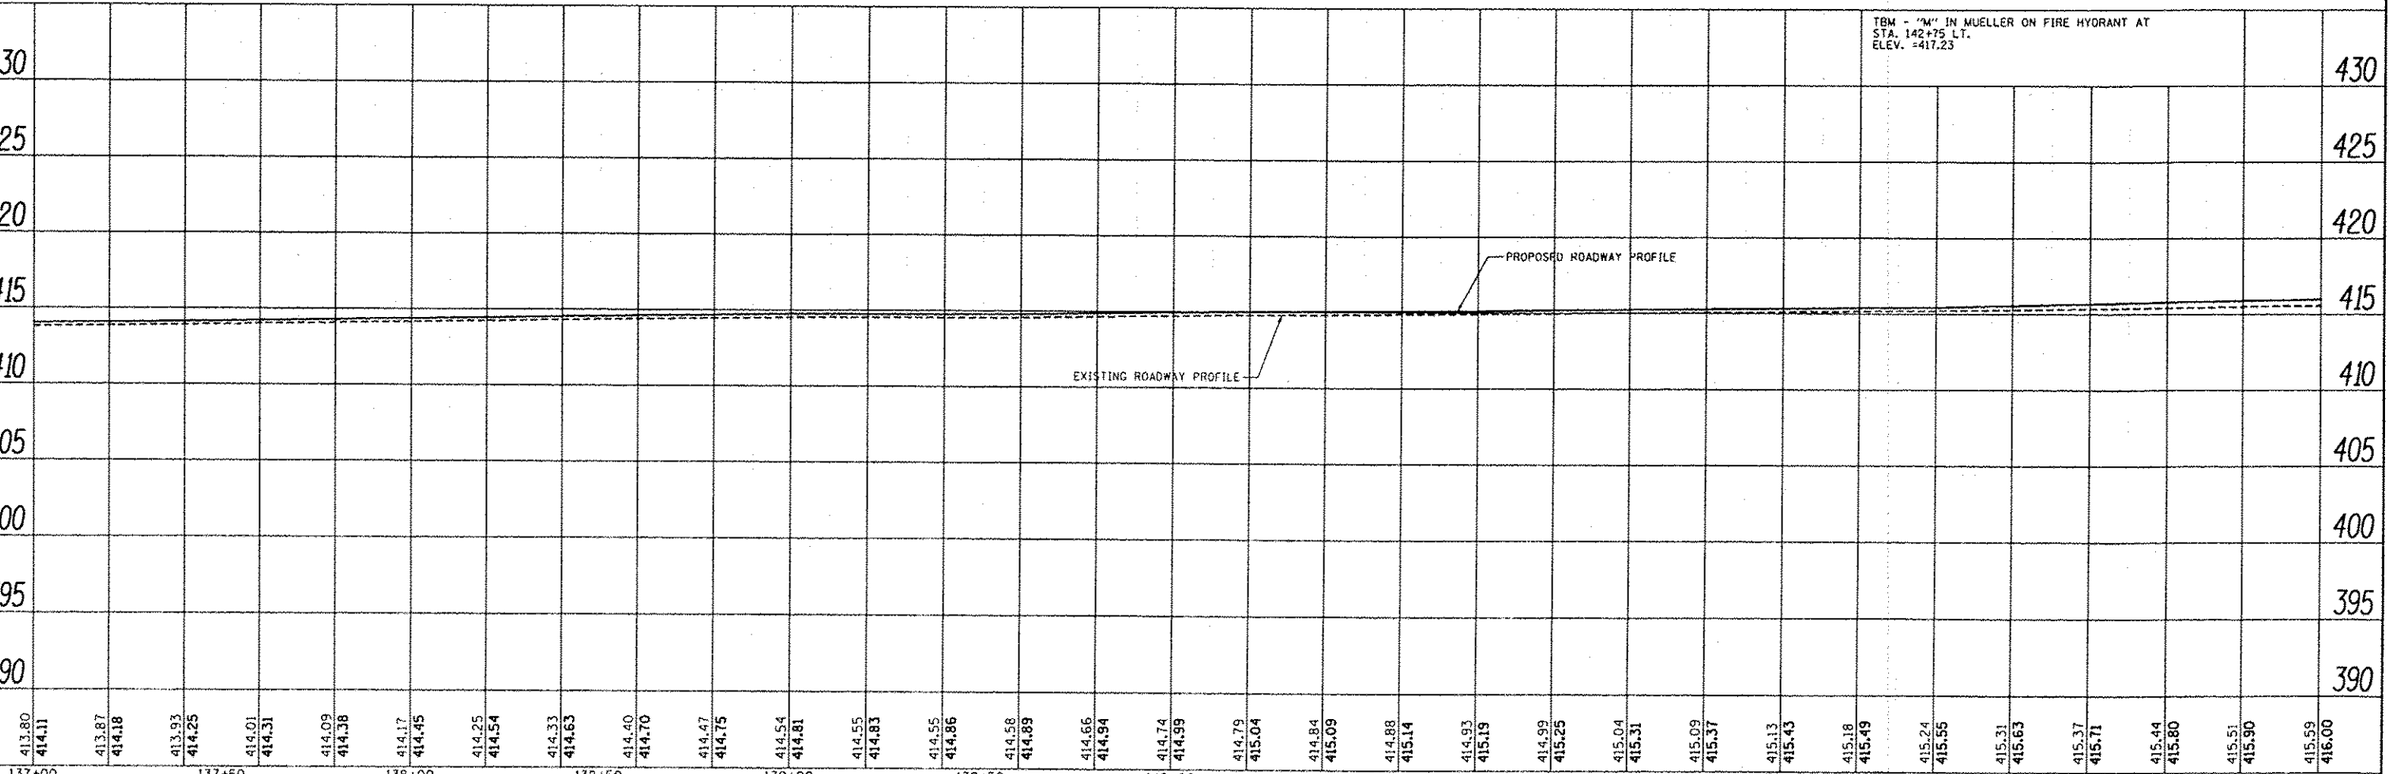

FILE NAME = plan008.dgn	USER NAME = ramesh	DESIGNED - SAS	REVISED -
		DRAWN - JJB	REVISED -
	PLOT SCALE = #SCALE#	CHECKED - BFK	REVISED -
	PLOT DATE = 12/26/2012	DATE - 09/28/12	REVISED -

CITY OF MADISON
OLD MADISON ROAD PHASE 2

PLAN AND PROFILE

SCALE: 1"=20' | SHEET NO. 8 OF 9 SHEETS | STA. 137+00.00 TO STA. 143+00.00

F.A. RTE.	SECTION	COUNTY	TOTAL SHEETS	SHEET NO.
	11-00054-01-WR	MADISON	46	20

CONTRACT NO. 97513

ILLINOIS FED. AID PROJECT