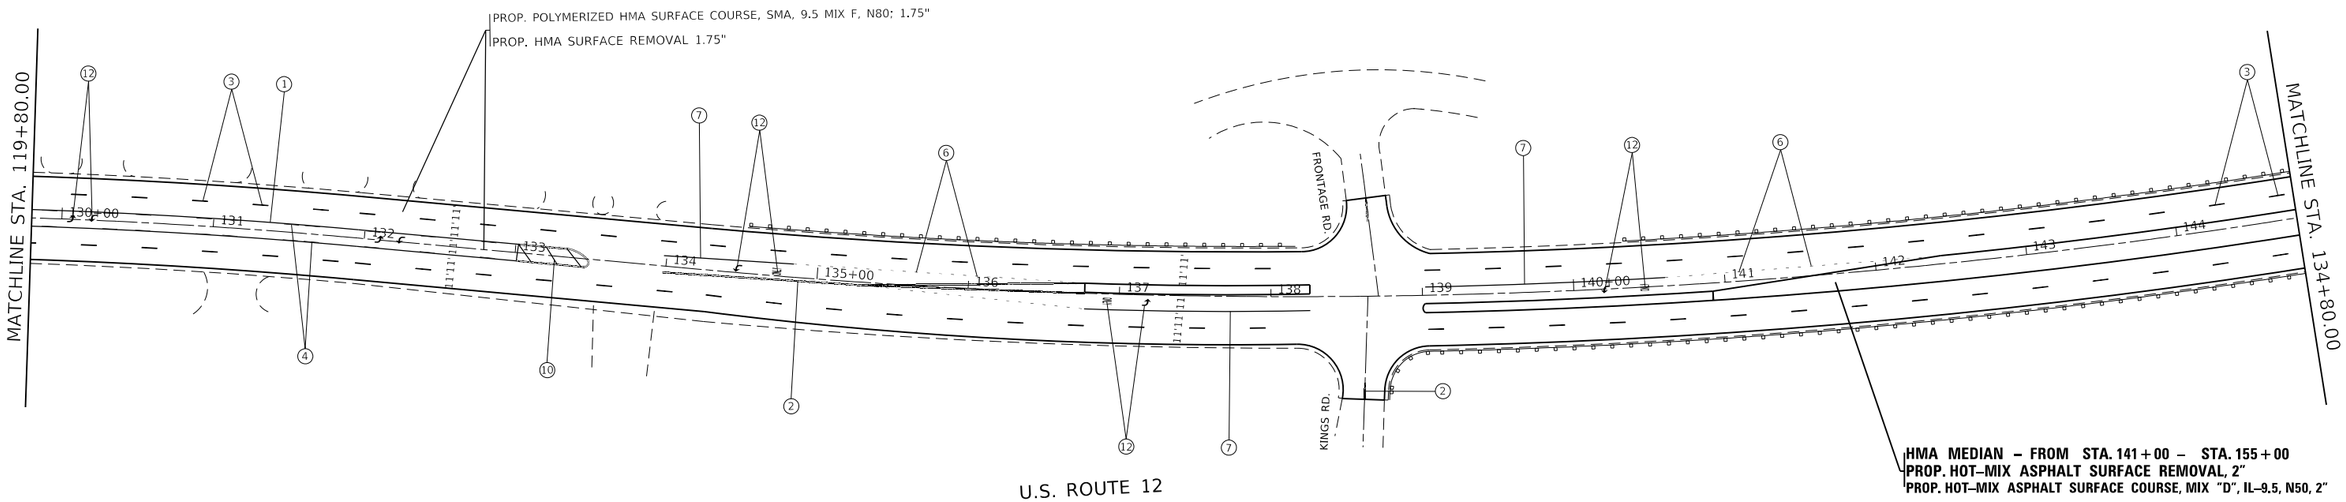

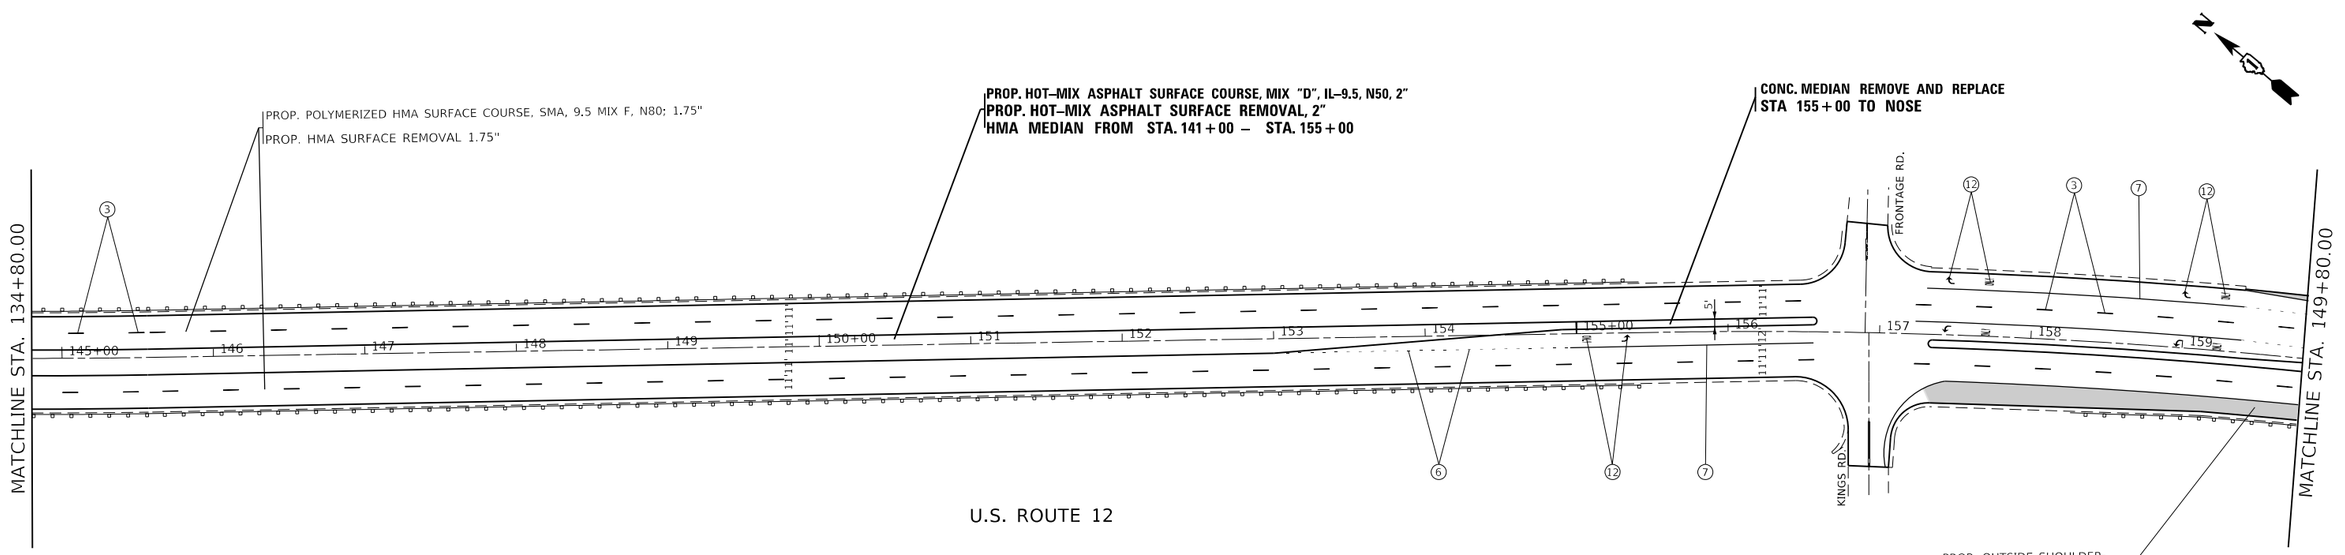

LEGEND: PROPOSED PAVEMENT STRIPING

1. * 4" SOLID, YELLOW
2. * 4", DOUBLE, YELLOW CENTERLINE
3. * 4", SKIP-DASH, WHITE
4. * 4", SKIP-DASH, YELLOW
5. * 4", SOLID, WHITE - EDGE LINE
6. * 6", TURN LANE SKIP, WHITE -
7. * 6", SOLID, WHITE
8. * 8", SOLID, WHITE
9. * 12", SOLID, WHITE
10. * 12", SOLID, YELLOW
11. * 24", SOLID, WHITE - STOP LINES
12. * LETTERS AND SYMBOLS, WHITE
13. * LINE 12", SOLID, CROSSWALK

USER NAME = Wendy.Andonayre	DESIGNED -	REVISED - 2/6/24 WA 1	STATE OF ILLINOIS DEPARTMENT OF TRANSPORTATION
	DRAWN -	REVISED -	
PLOT SCALE = 100.0000 ' / in.	CHECKED -	REVISED -	
PLOT DATE = 12/18/2023	DATE -	REVISED -	

ROADWAY PLAN
IL–59 /US 12 (RAND RD) FROM STATE PARK /EAST ST. TO N. OF IL 120

SCALE: | SHEET OF SHEETS | STA. TO STA.

F.A.P. RTE.	SECTION	COUNTY	TOTAL SHEETS	SHEET NO.
334	FAP 0334 22 RS	LAKE & MCHENRY	59	13
		CONTRACT NO. 62T59		
		ILLINOIS FED. AID PROJECT		

MODEL: Default
FILE NAME: pw:\\illinois-pw.bentley.com:PWIDOT\Documents\IDOT Offices\District 1\Projects\D123122\CADData\Design\D123122-sht-plan.dgn