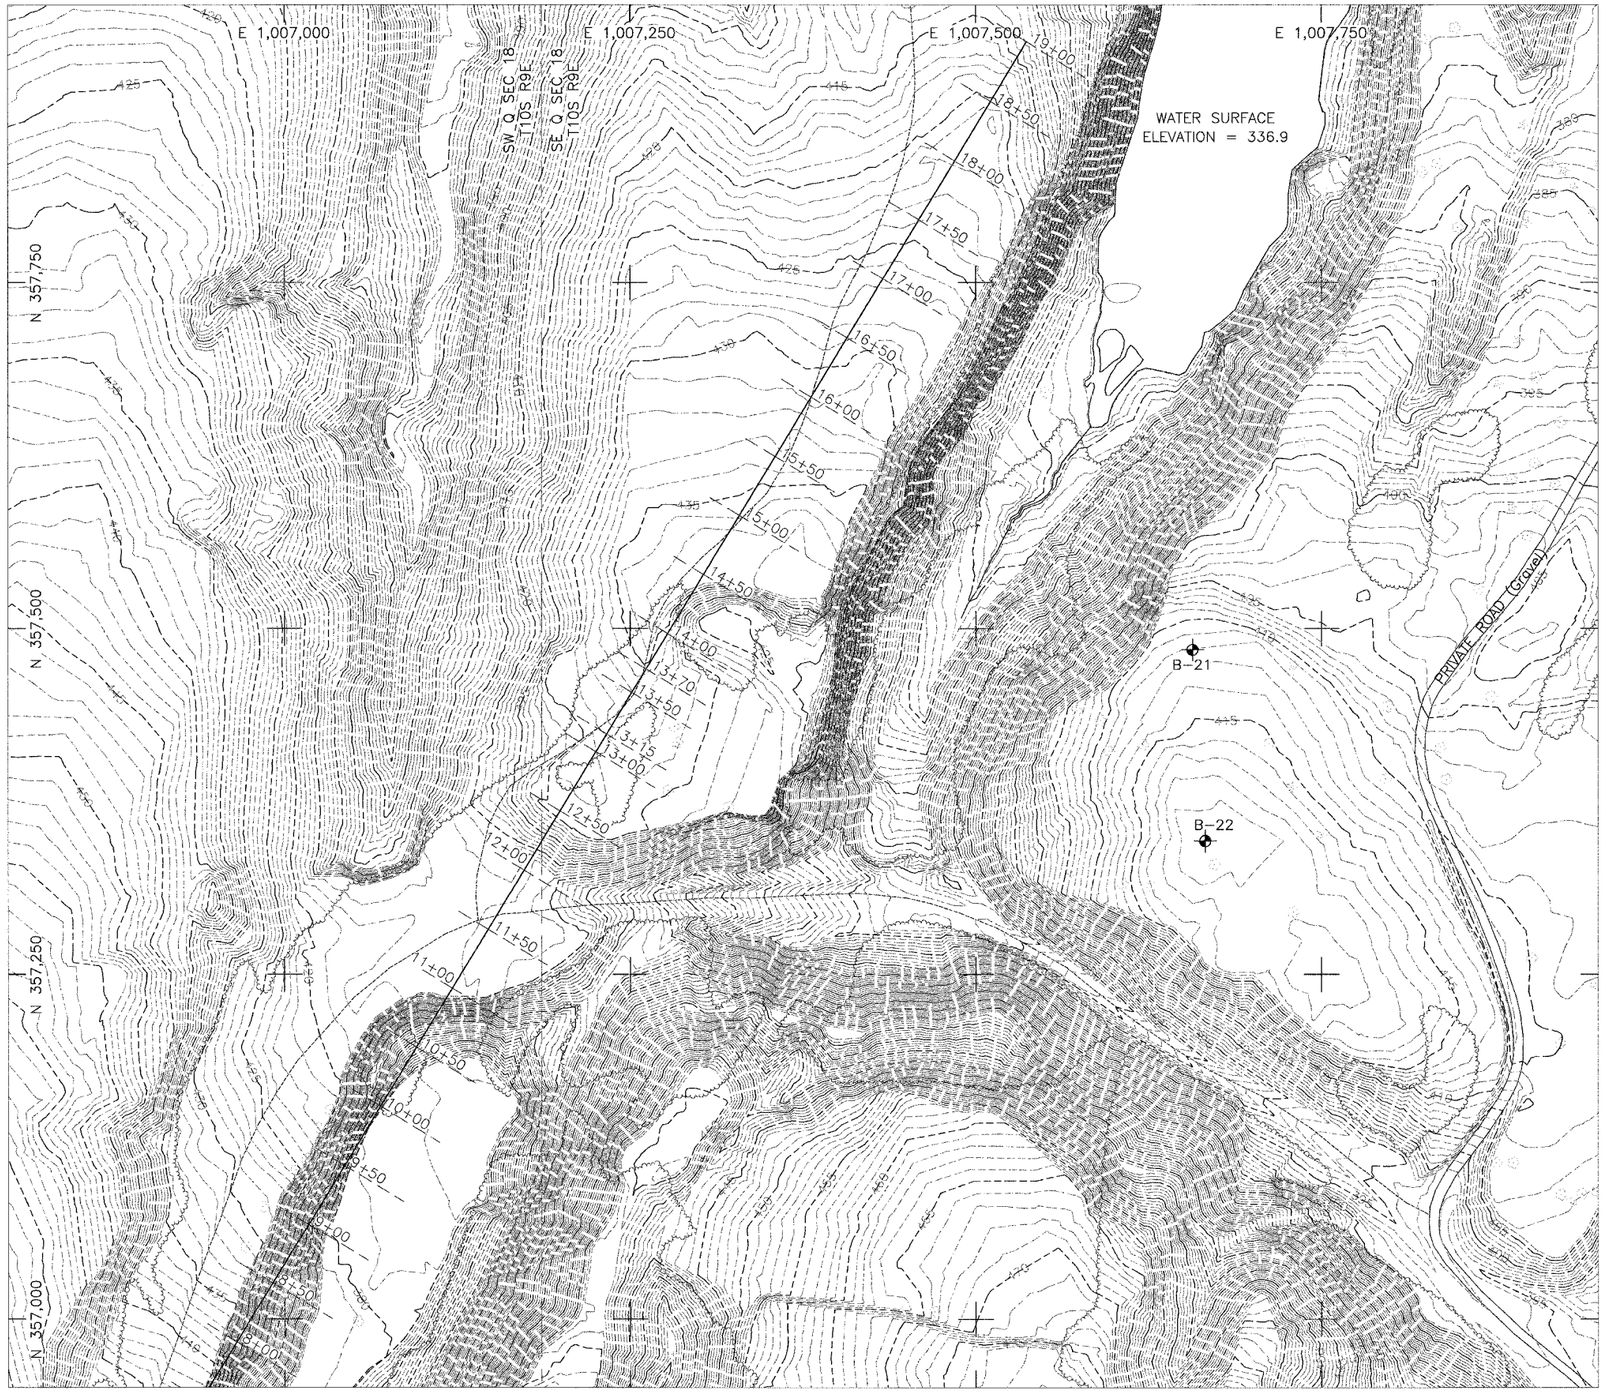

395	EXISTING CONTOUR
	BASELINE FOR CROSS SECTIONS
	TREE LINE
	SECTION LINE
OHE	OVERHEAD ELECTRIC LINE
	EDGE OF WATER
	EXISTING GRASS LANE
	BORING LOCATION
	EXISTING STRUCTURE

Legend

Eagle Strip Mine

N

4
5
6

SHEET LAYOUT

0 50 100
SCALE IN FEET

State of Illinois
Department of Natural Resources

Eagle Strip Mine
Reclamation Project
AML-GGaE-0420
Gallatin County

Drawn By : JLU
Date : 1/29/07
Checked By :

Existing Conditions - North Site

Sheet 4 of 32