F.A. RTE.	SECTION	COUNTY	TOTAL SHEETS	SHEET NO.
372	3091-RS-4	COOK	27	13
STA.				
FED. ROAD DIST. NO.	STATE		FED. AID PROJECT	

C 62728

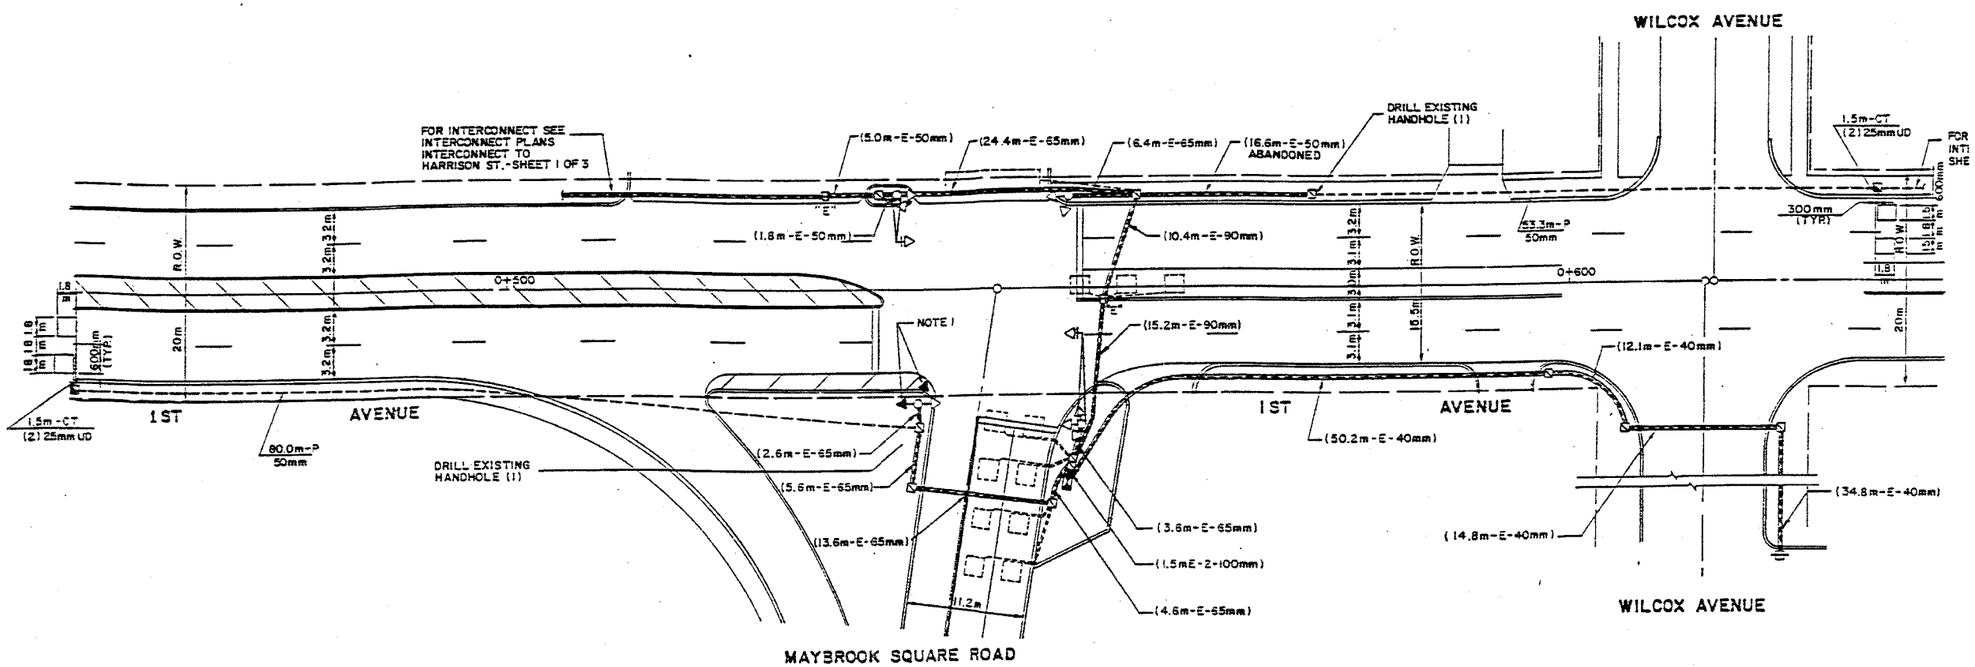

NOTE:
THIS PLAN IS FOR THE PURPOSE OF REPLACING THE DETECTOR LOOPS; ALL OTHER INFORMATION SHOWN IS NOT RELATED AND WILL BE DISREGARDED.

REPLACE ALL DETECTOR LOOPS AS SHOWN
(WITHIN THE RESURFACING LIMITS)

CODE NO.	QUANTITY	UNIT	ITEM
88600600	286'	FOOT	DETECTOR LOOP REPLACEMENT

1

SCALE: 1"=
DATE
DESIGNED BY:
DRAWN BY:
CHECKED BY:

ILLINOIS DEPARTMENT OF TRANSPORTATION
DETECTOR LOOPS AT:
1st AVENUE &
MAYBROOK SQ. ROAD