F.A.P. RTE.	SECTION	COUNTY	TOTAL SHEETS	SHEET NO.
343	70HB-R-1	COOK	283	188
STA.	TO STA.			
FED. ROAD DIST. NO.	ILLINOIS	FED. AID PROJECT		

CONTRACT NO. 62897

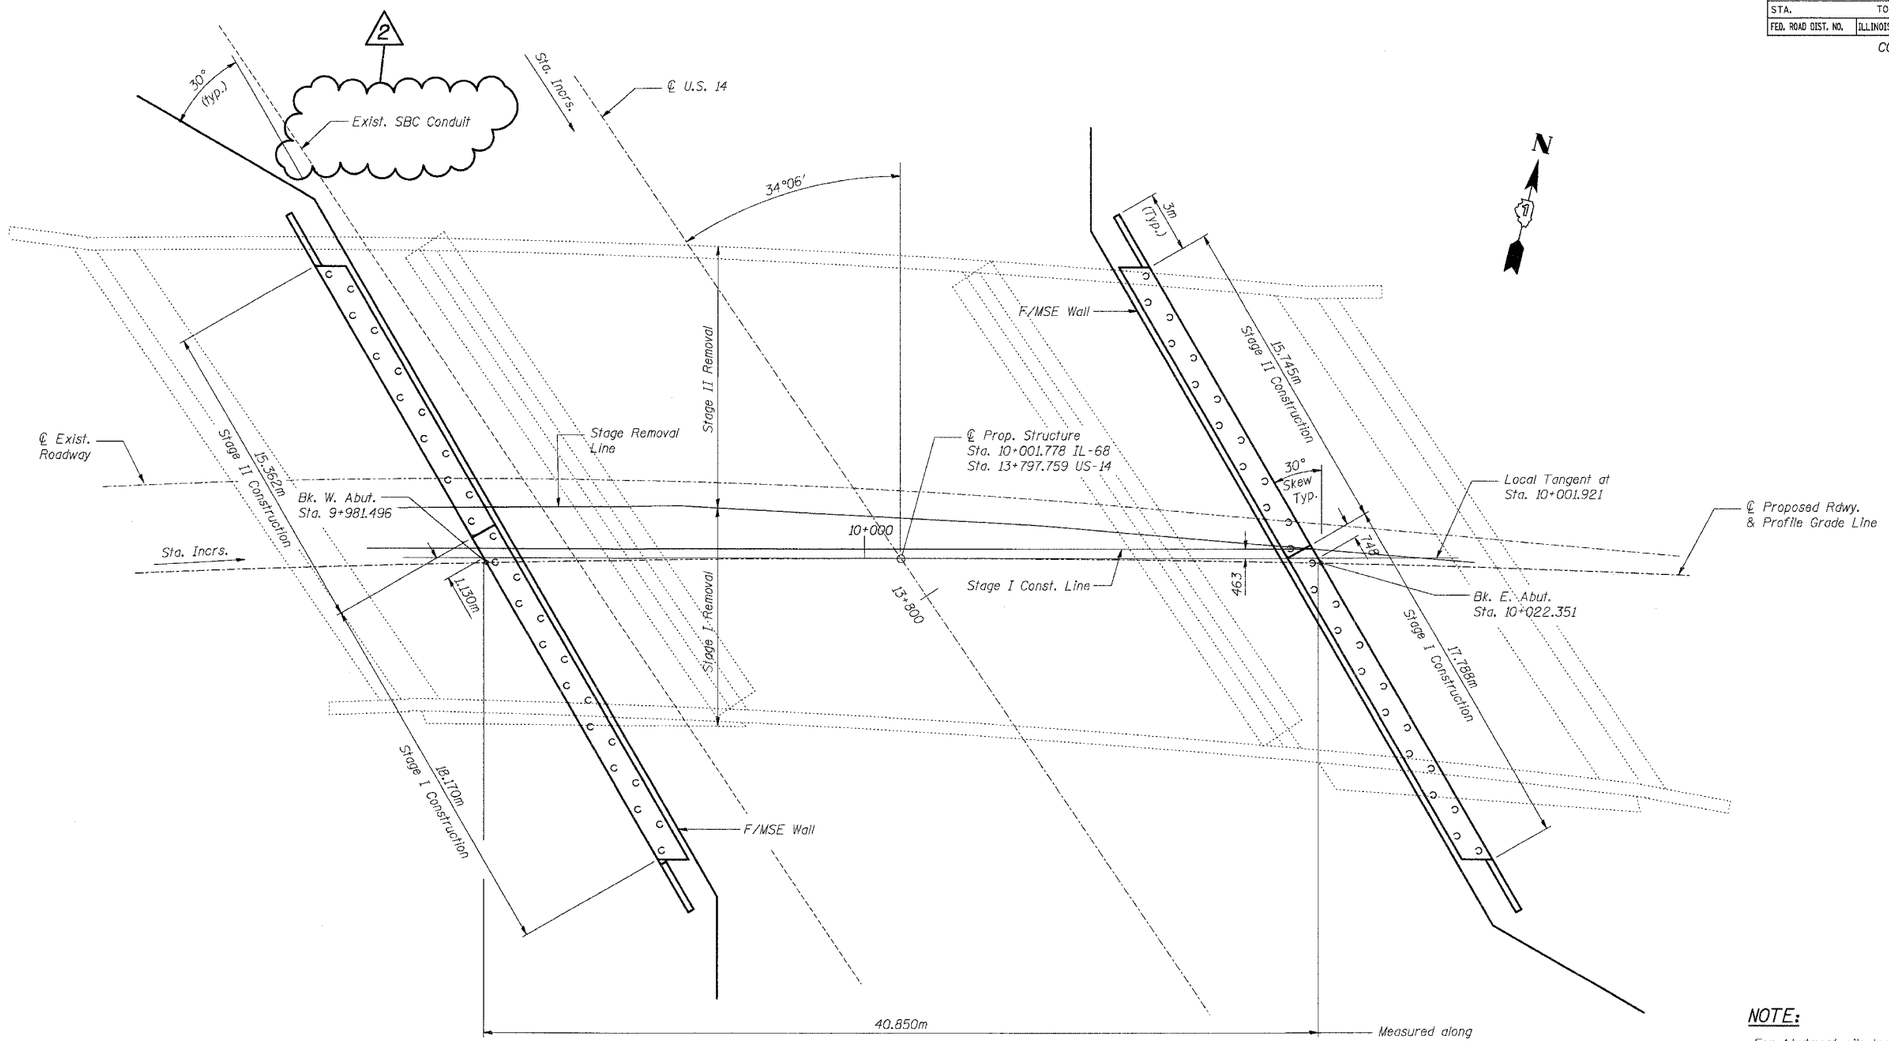

PLAN

NOTE:

For Abutment pile layout, see Shts. S-20 and S-22 of S-27.

SHT. S-03 OF S-27

2 Addendum #2 2/15/07

REVISIONS	
NAME	DATE

STV Incorporated
Engineers/Architects/Planners/Construction Managers
200 W. Monroe Street, Suite 1650
Chicago, IL 60606-5015
312/553-0655, FAX 312/553-0661

ILLINOIS DEPARTMENT OF TRANSPORTATION
IL ROUTE 68 OVER US ROUTE 14
F.A.P. ROUTE 343 SECTION 70HB-R-1
COOK COUNTY STATION 10+001.778
STRUCTURE NO. 016-2861

FOUNDATION PLAN

DESIGNED: BTO DRAWN: BTO
DATE: 02/07 CHECKED: JAN CHECKED: JAN