F.A.P. RTE.	SECTION	COUNTY	TOTAL SHEETS	SHEET NO.
343	•	COOK	283	57
STA. 9+713.000		TO STA. 10+151.000		
FED. ROAD DIST. NO. 1	ILLINOIS	FED. AID PROJECT		

• 70D-Y-B-R & 70HB-R-1 62897

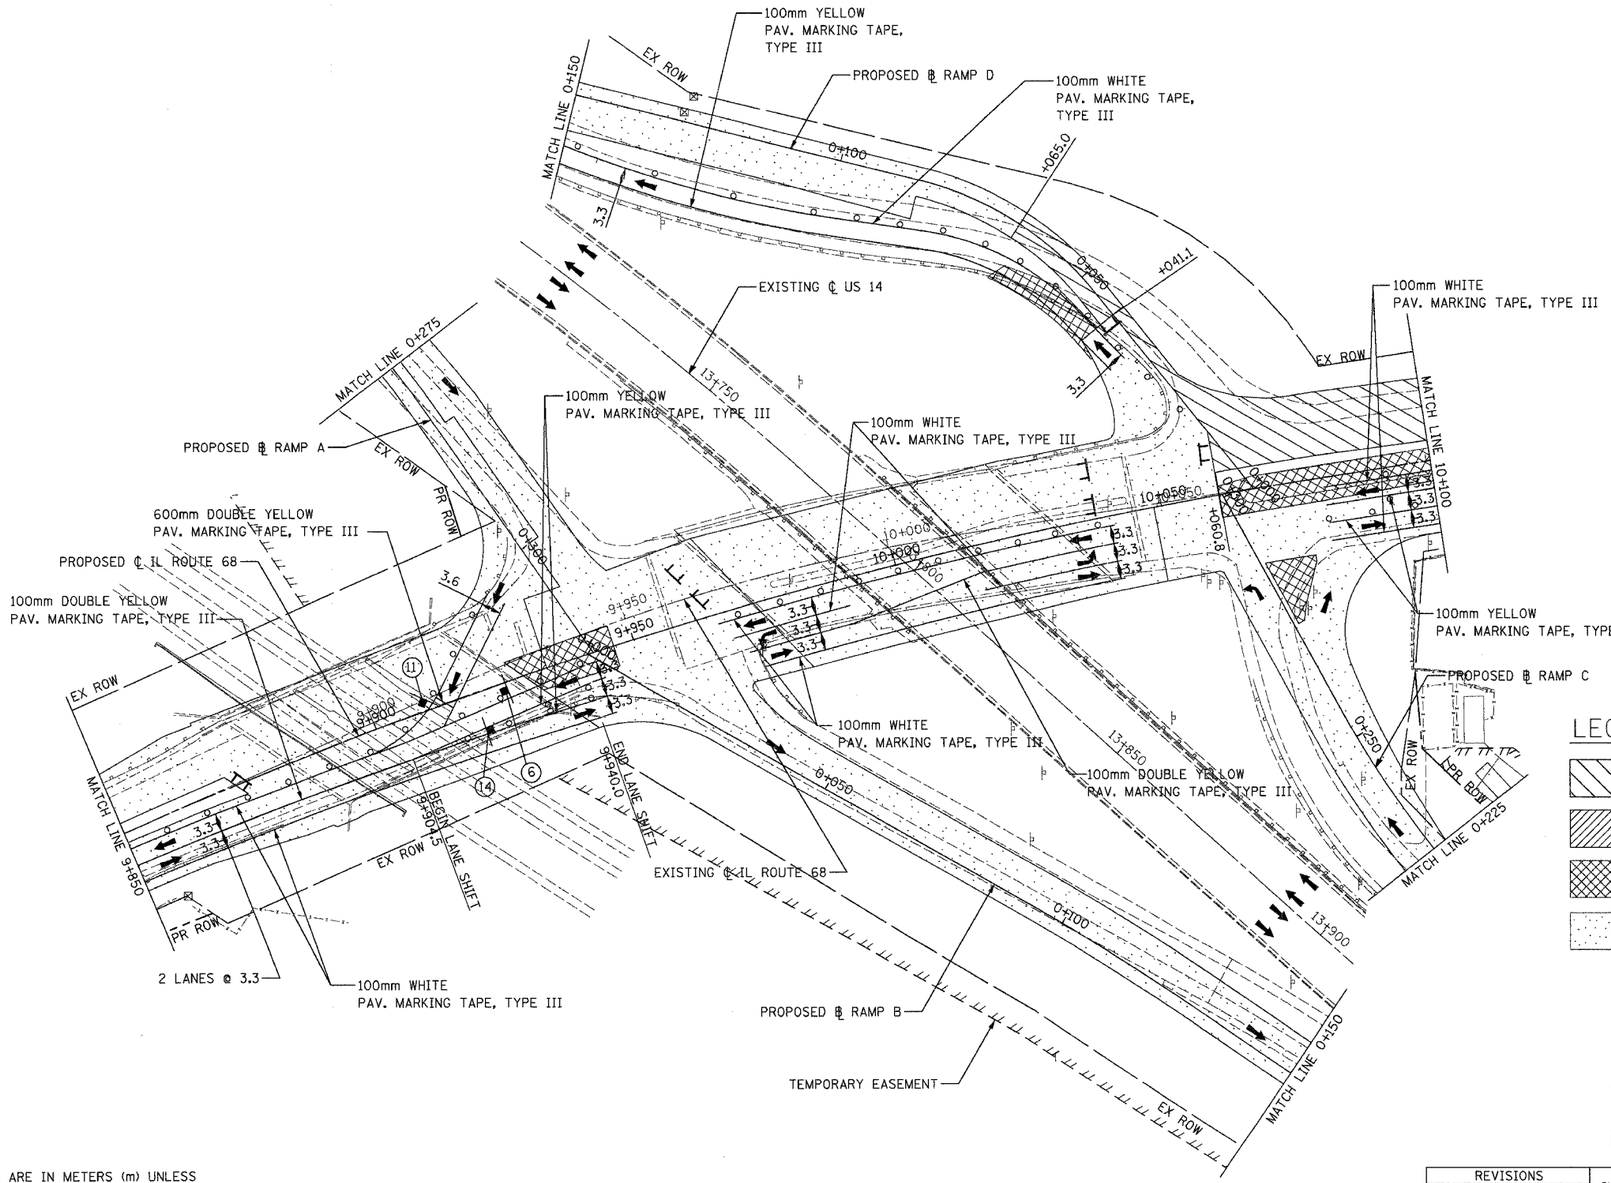

LEGEND

- CONSTRUCTION ZONE
- TEMPORARY PAVEMENT
- TEMPORARY PAVEMENT (PREVIOUS STAGES)
- COMPLETED CONSTRUCTION (PREVIOUS STAGES)
- DIRECTION OF TRAVEL
- BARRICADE TYPE II
- BARRICADE TYPE III
- DRUM WITH STEADY BURN LIGHT
- TEMPORARY SIGN
- IMPACT ATTENUATOR
- ARROW BOARD

NOTES:

1. ALL DIMENSIONS ARE IN METERS (m) UNLESS OTHERWISE NOTED.
2. SEE MAINTENANCE OF TRAFFIC SIGN DETAILS SHEET FOR SIGN DETAILS.

0 5 10 25
SCALE IN METERS

REVISIONS	
NAME	DATE

ILLINOIS DEPARTMENT OF TRANSPORTATION
ILLINOIS ROUTE 68

MAINTENANCE OF TRAFFIC
ILLINOIS ROUTE 68 STAGE 3A
STA. 9+850 TO STA. 10+100

SCALE 1:500 DRAWN BY RDT
DATE OCTOBER, 2006 CHECKED BY PK

...\stsheets\45mm105a_01.dgn 10/12/2006 2:35:34 PM