F.A.P. RTE.	SECTION	COUNTY	TOTAL SHEETS	SHEET NO.
343	*	COOK	283	73
STA. 9+713.000		TO STA. 10+151.000		
FED. ROAD DIST. NO. 1		ILLINOIS	FED. AID PROJECT	

* 70D-Y-B-R & 70HB-R-1 62897

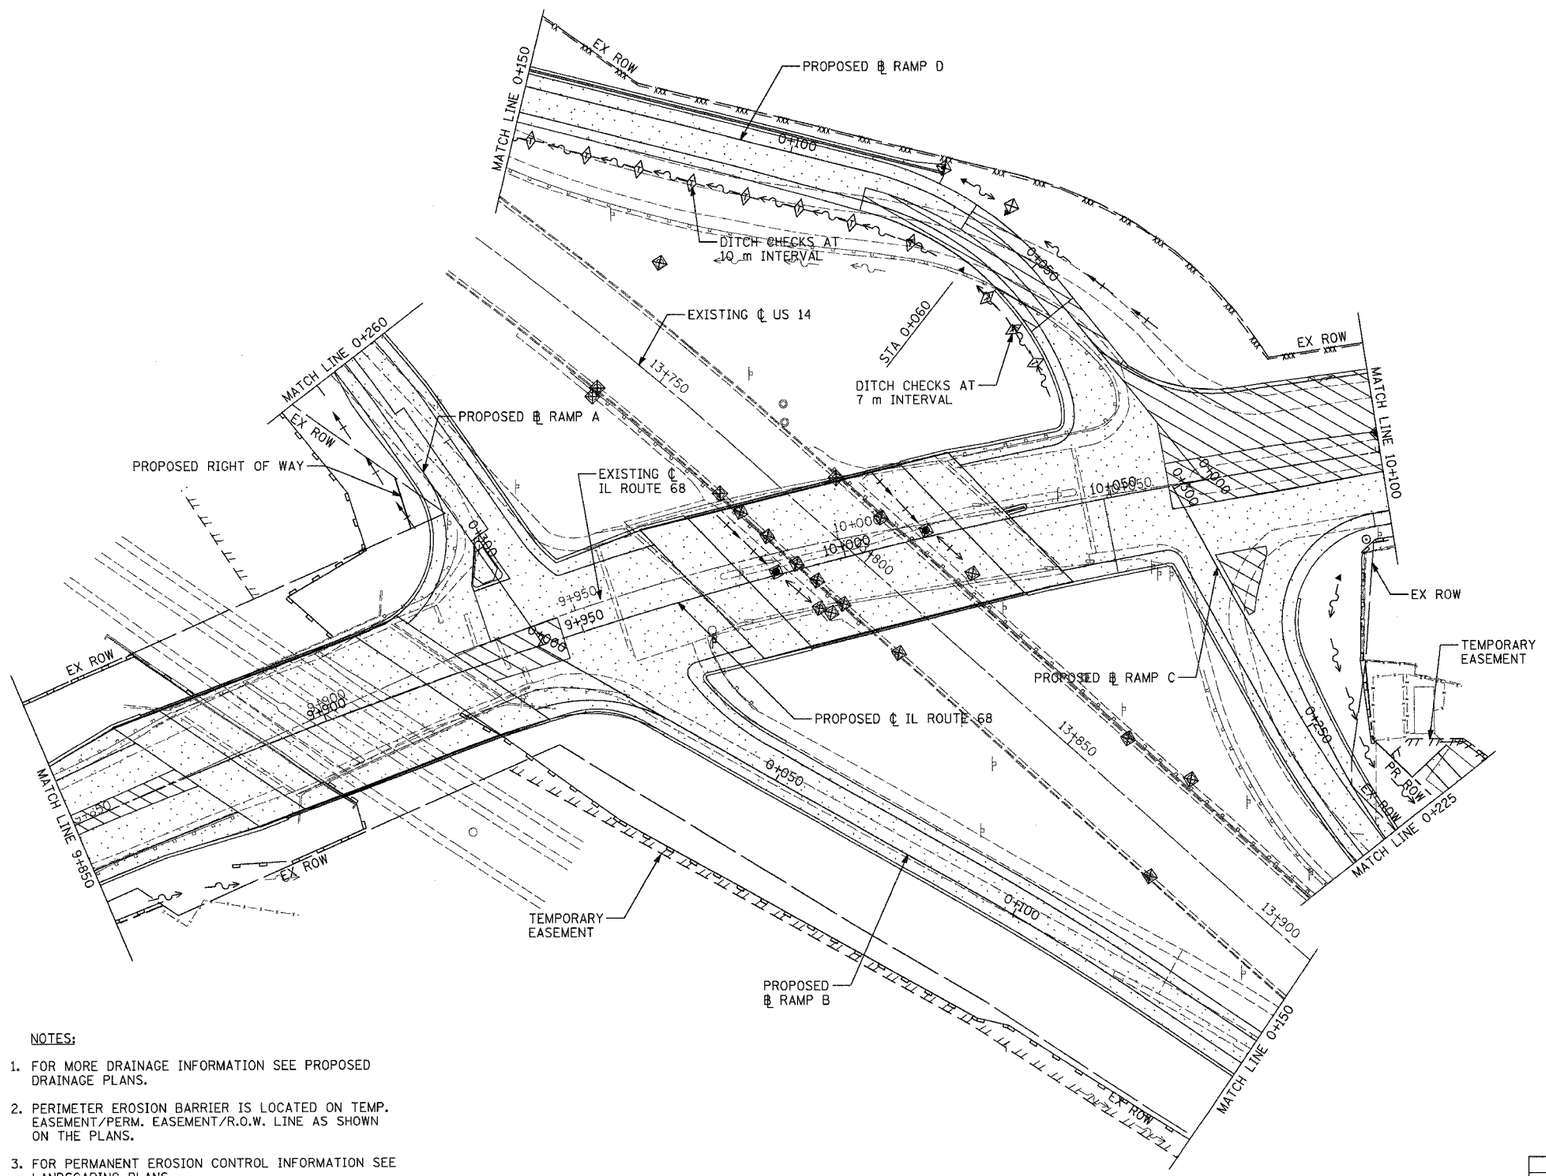

LEGEND:

- INLET AND PIPE PROTECTION
- PERIMETER EROSION BARRIER
- TEMPORARY DITCH CHECK
- DITCH FLOW
- SWALE
- TEMPORARY FENCE
- CONSTRUCTION ZONE
- TEMPORARY PAVEMENT
- TEMPORARY PAVEMENT (PREVIOUS STAGES)
- COMPLETED CONSTRUCTION (PREVIOUS STAGES)

NOTES:

1. FOR MORE DRAINAGE INFORMATION SEE PROPOSED DRAINAGE PLANS.
2. PERIMETER EROSION BARRIER IS LOCATED ON TEMP. EASEMENT/PERM. EASEMENT/R.O.W. LINE AS SHOWN ON THE PLANS.
3. FOR PERMANENT EROSION CONTROL INFORMATION SEE LANDSCAPING PLANS.
4. FOR MORE STAGE CONSTRUCTION INFORMATION SEE MOT PLANS.
5. TEMPORARY FENCE IS LOCATED ON R.O.W LINE AS SHOWN ON THE PLANS.

0 5 10 25
SCALE IN METERS

REVISIONS	
NAME	DATE

ILLINOIS DEPARTMENT OF TRANSPORTATION
ILLINOIS ROUTE 68

TEMPORARY EROSION CONTROL PLAN
ILLINOIS ROUTE 68 STAGE 3A AND 3B
STA. 9+850 TO STA. 10+100

SCALE 1:500 DRAWN BY GRH
DATE OCTOBER, 2006 CHECKED BY PK

..\plansheets\45ste25_01.dgn 12/13/2006 2:20:53 PM