| F.A.P. RTE. | SECTION | COUNTY | TOTAL SHEETS | SHEET NO. |
|---|---|---|---|---|
| 343 | * | COOK | 283 | 74 |
| STA. 9+713.000 | | TO STA. 10+151.000 | | |
| FED. ROAD DIST. NO. 1 | | ILLINOIS | FED. AID PROJECT | |

* 70D-Y-B-R & 70HB-R-1 62897




LEGEND:

- INLET AND PIPE PROTECTION
- PERIMETER EROSION BARRIER
- TEMPORARY DITCH CHECK
- DITCH FLOW
- SWALE
- TEMPORARY FENCE
- CONSTRUCTION ZONE
- TEMPORARY PAVEMENT
- TEMPORARY PAVEMENT (PREVIOUS STAGES)
- COMPLETED CONSTRUCTION (PREVIOUS STAGES)

NOTES:

1. FOR MORE DRAINAGE INFORMATION SEE PROPOSED DRAINAGE PLANS.
2. PERIMETER EROSION BARRIER IS LOCATED ON TEMP. EASEMENT/PERM. EASEMENT/R.O.W. LINE AS SHOWN ON THE PLANS.
3. FOR PERMANENT EROSION CONTROL INFORMATION SEE LANDSCAPING PLANS.
4. FOR MORE STAGE CONSTRUCTION INFORMATION SEE MOT PLANS.
5. TEMPORARY FENCE IS LOCATED ON R.O.W LINE AS SHOWN ON THE PLANS.

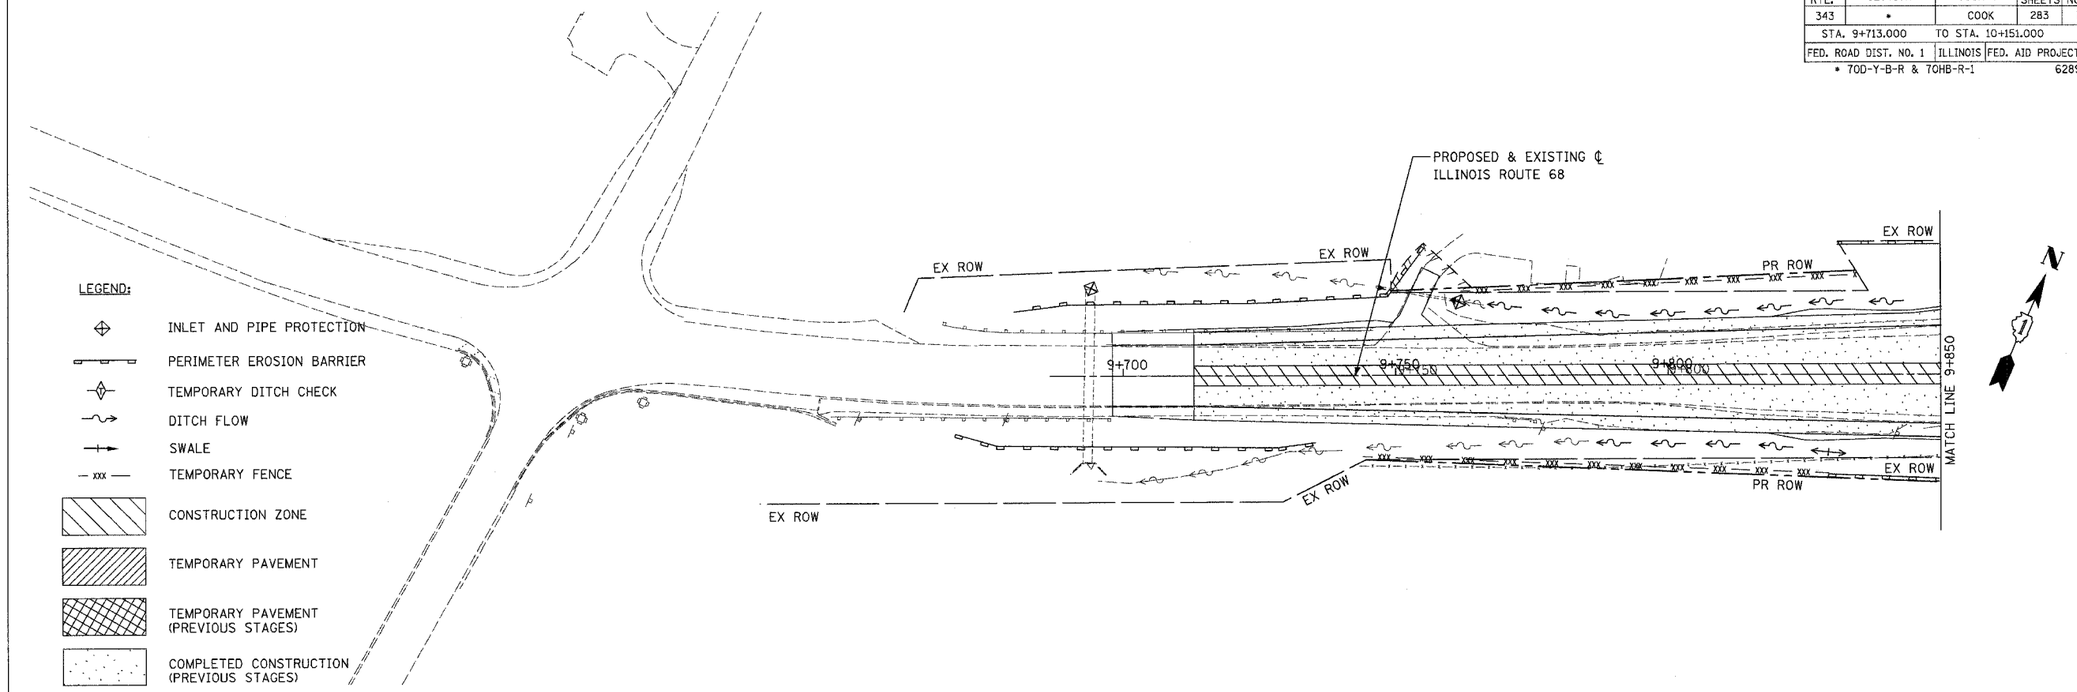


| REVISIONS | |
|---|---|
| NAME | DATE |
| | |
| | |
| | |
| | |
| | |
| | |
| | |
| | |

0 5 10 25
SCALE IN METERS

ILLINOIS DEPARTMENT OF TRANSPORTATION
ILLINOIS ROUTE 68
TEMPORARY EROSION CONTROL PLAN
ILLINOIS ROUTE 68 STAGE 3A AND 3B
STA. 9+700 TO STA. 9+850
AND STA. 10+100 TO STA. 10+300

SCALE 1:500 DRAWN BY GRH
DATE OCTOBER, 2006 CHECKED BY PK

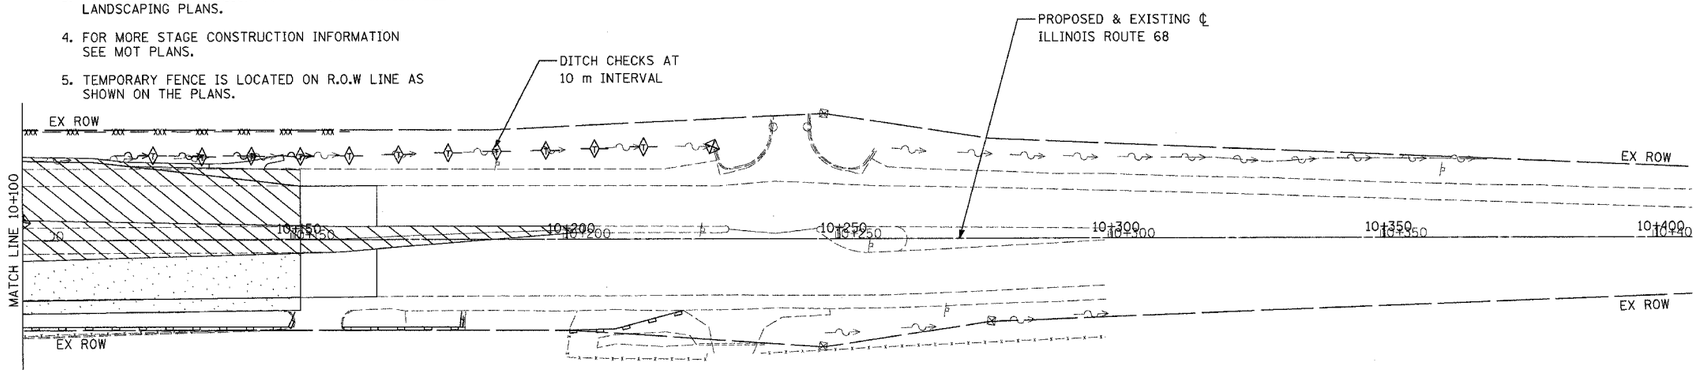...\Civil\Sheets\SHEet02.JPG 10/13/2006 2:35:55 PM