NOTES:
1. FOR DRAINAGE LEGEND SEE PROPOSED DRAINAGE PLAN - 1.
2. FOR BRIDGE INFORMATION SEE STRUCTURAL SHEETS.
3. FOR STRUCTURE AND PIPE SCHEDULES SEE PROPOSED DRAINAGE PLAN - 8.

F.A.P. RTE.	SECTION	COUNTY	TOTAL SHEETS	SHEET NO.
343	*	COOK	283	78
STA. 9+713.000		TO STA. 10+151.000		
FED. ROAD DIST. NO. 1		ILLINOIS	FED. AID PROJECT	
* 70D-Y-B-R & 70HB-R-1			62897	

PLAN
DATE | BY
SURVEYED
PLOTTED
NOTE BOOK ALIGNMENT CHECKED
NO.____ RT. OF WAY CHECKED
CADD FILE NAME

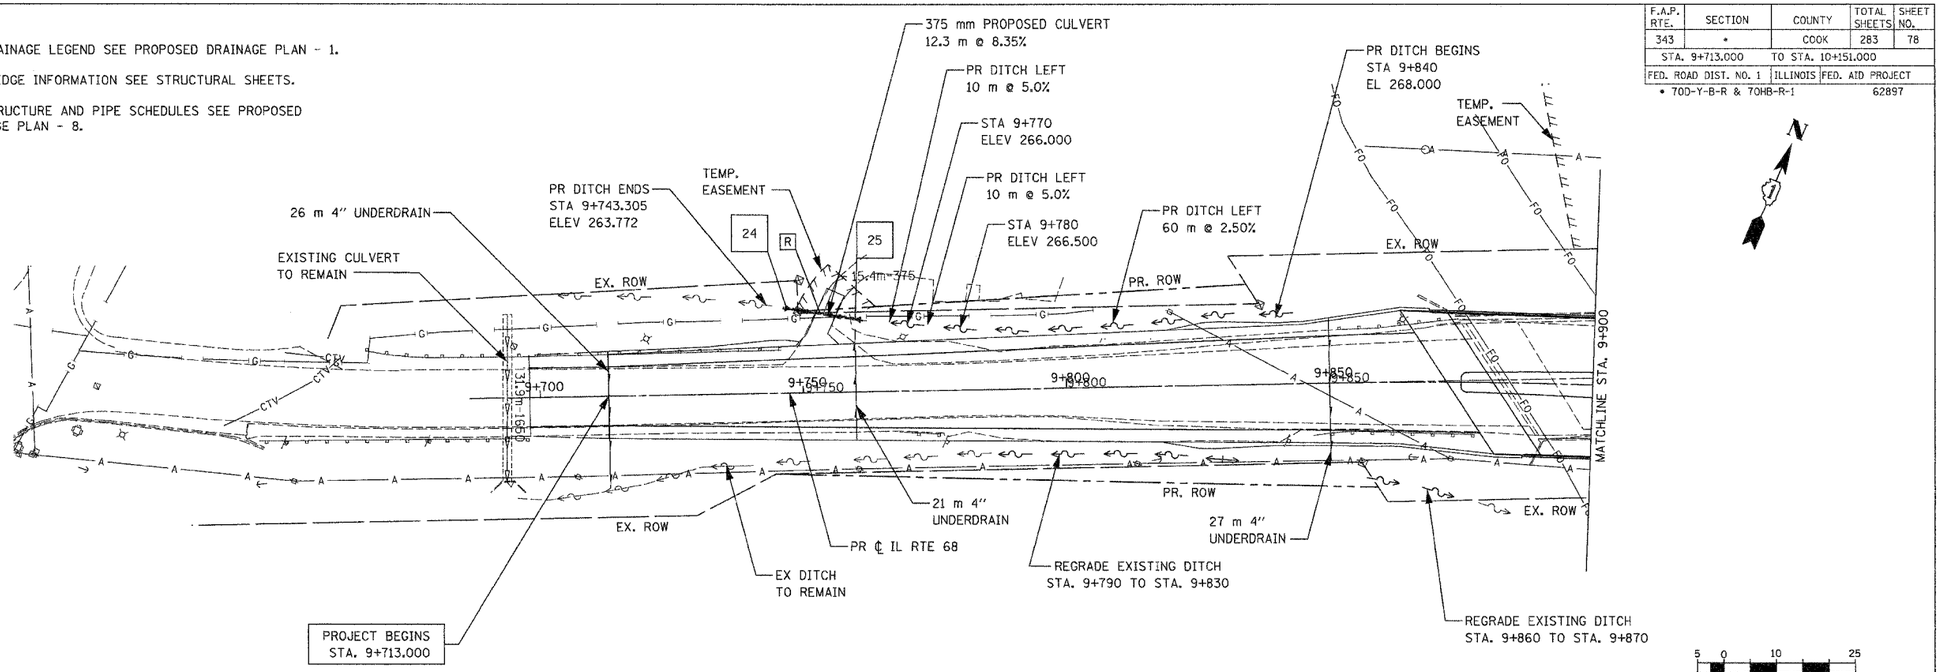

PROFILE
DATE | BY
SURVEYED
PLOTTED
NOTE BOOK PROFILES CHECKED
NO.____ B.M. NOTED
STRUCTURE NOTATNS CHKD

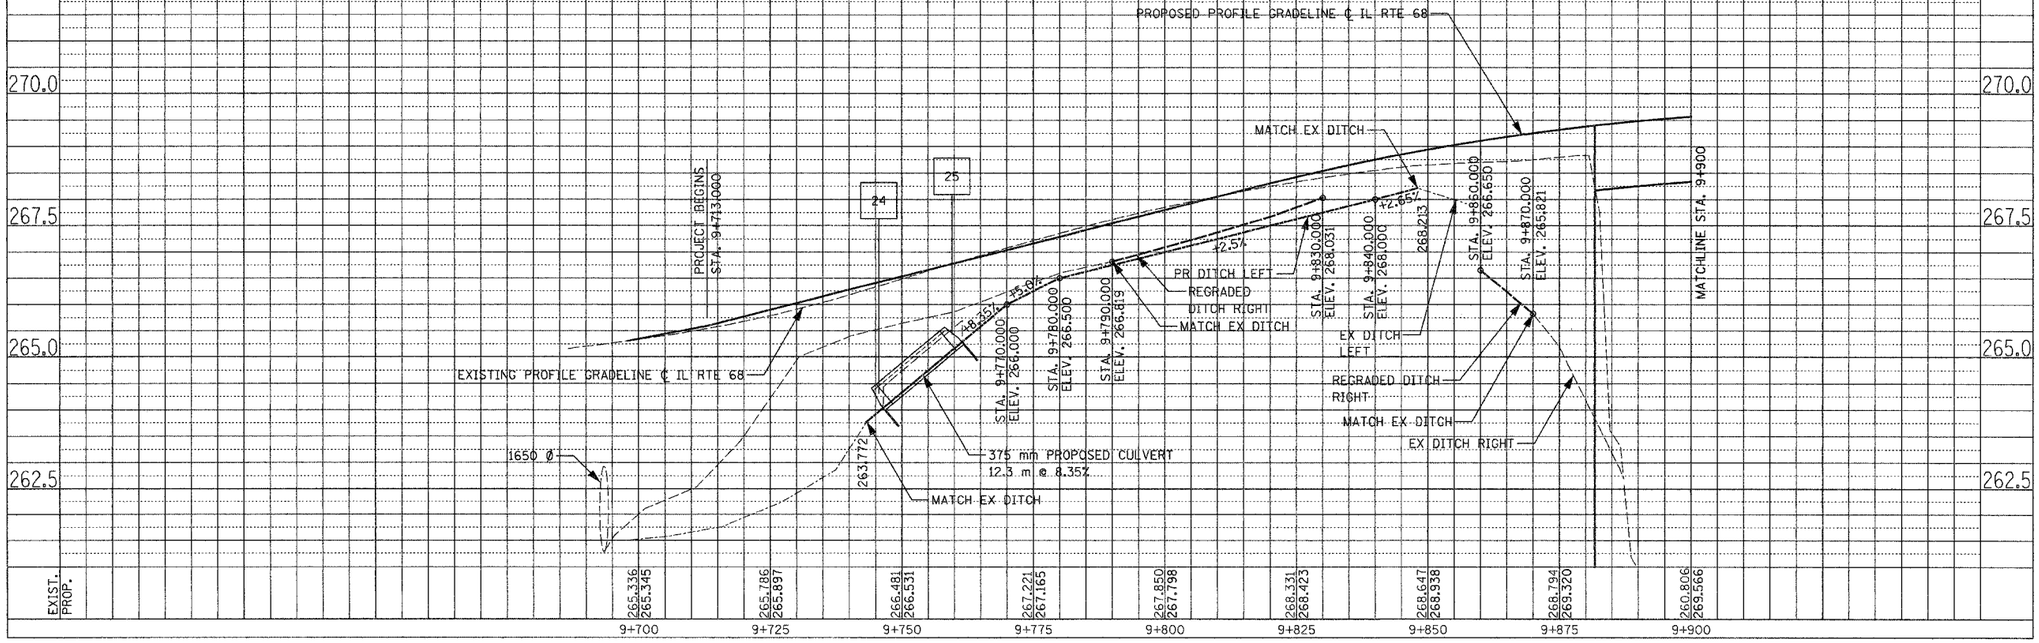

SCALE: H= 1:500, V=1:50

IL ROUTE 68-PROPOSED DRAINAGE PLAN - 2

C:\Projects\Projects\Projects.dgn 11/8/2006 1:06:55 PM