F.A.P. RTE.	SECTION	COUNTY	TOTAL SHEETS	SHEET NO.
343	*	COOK	283	254
STA.		TO STA.		
FED. ROAD DIST. NO.		ILLINOIS	FED. AID PROJECT	
*	700-Y-3-R & 70HB-R-1			62897

FINAL SURVEY | NOTE BOOK | NO. | SURVEYED | PLOTTED | TEMPLATE | AREAS | AREAS CHECKED | BY | DATE

PROPOSED RAMP BASELINE

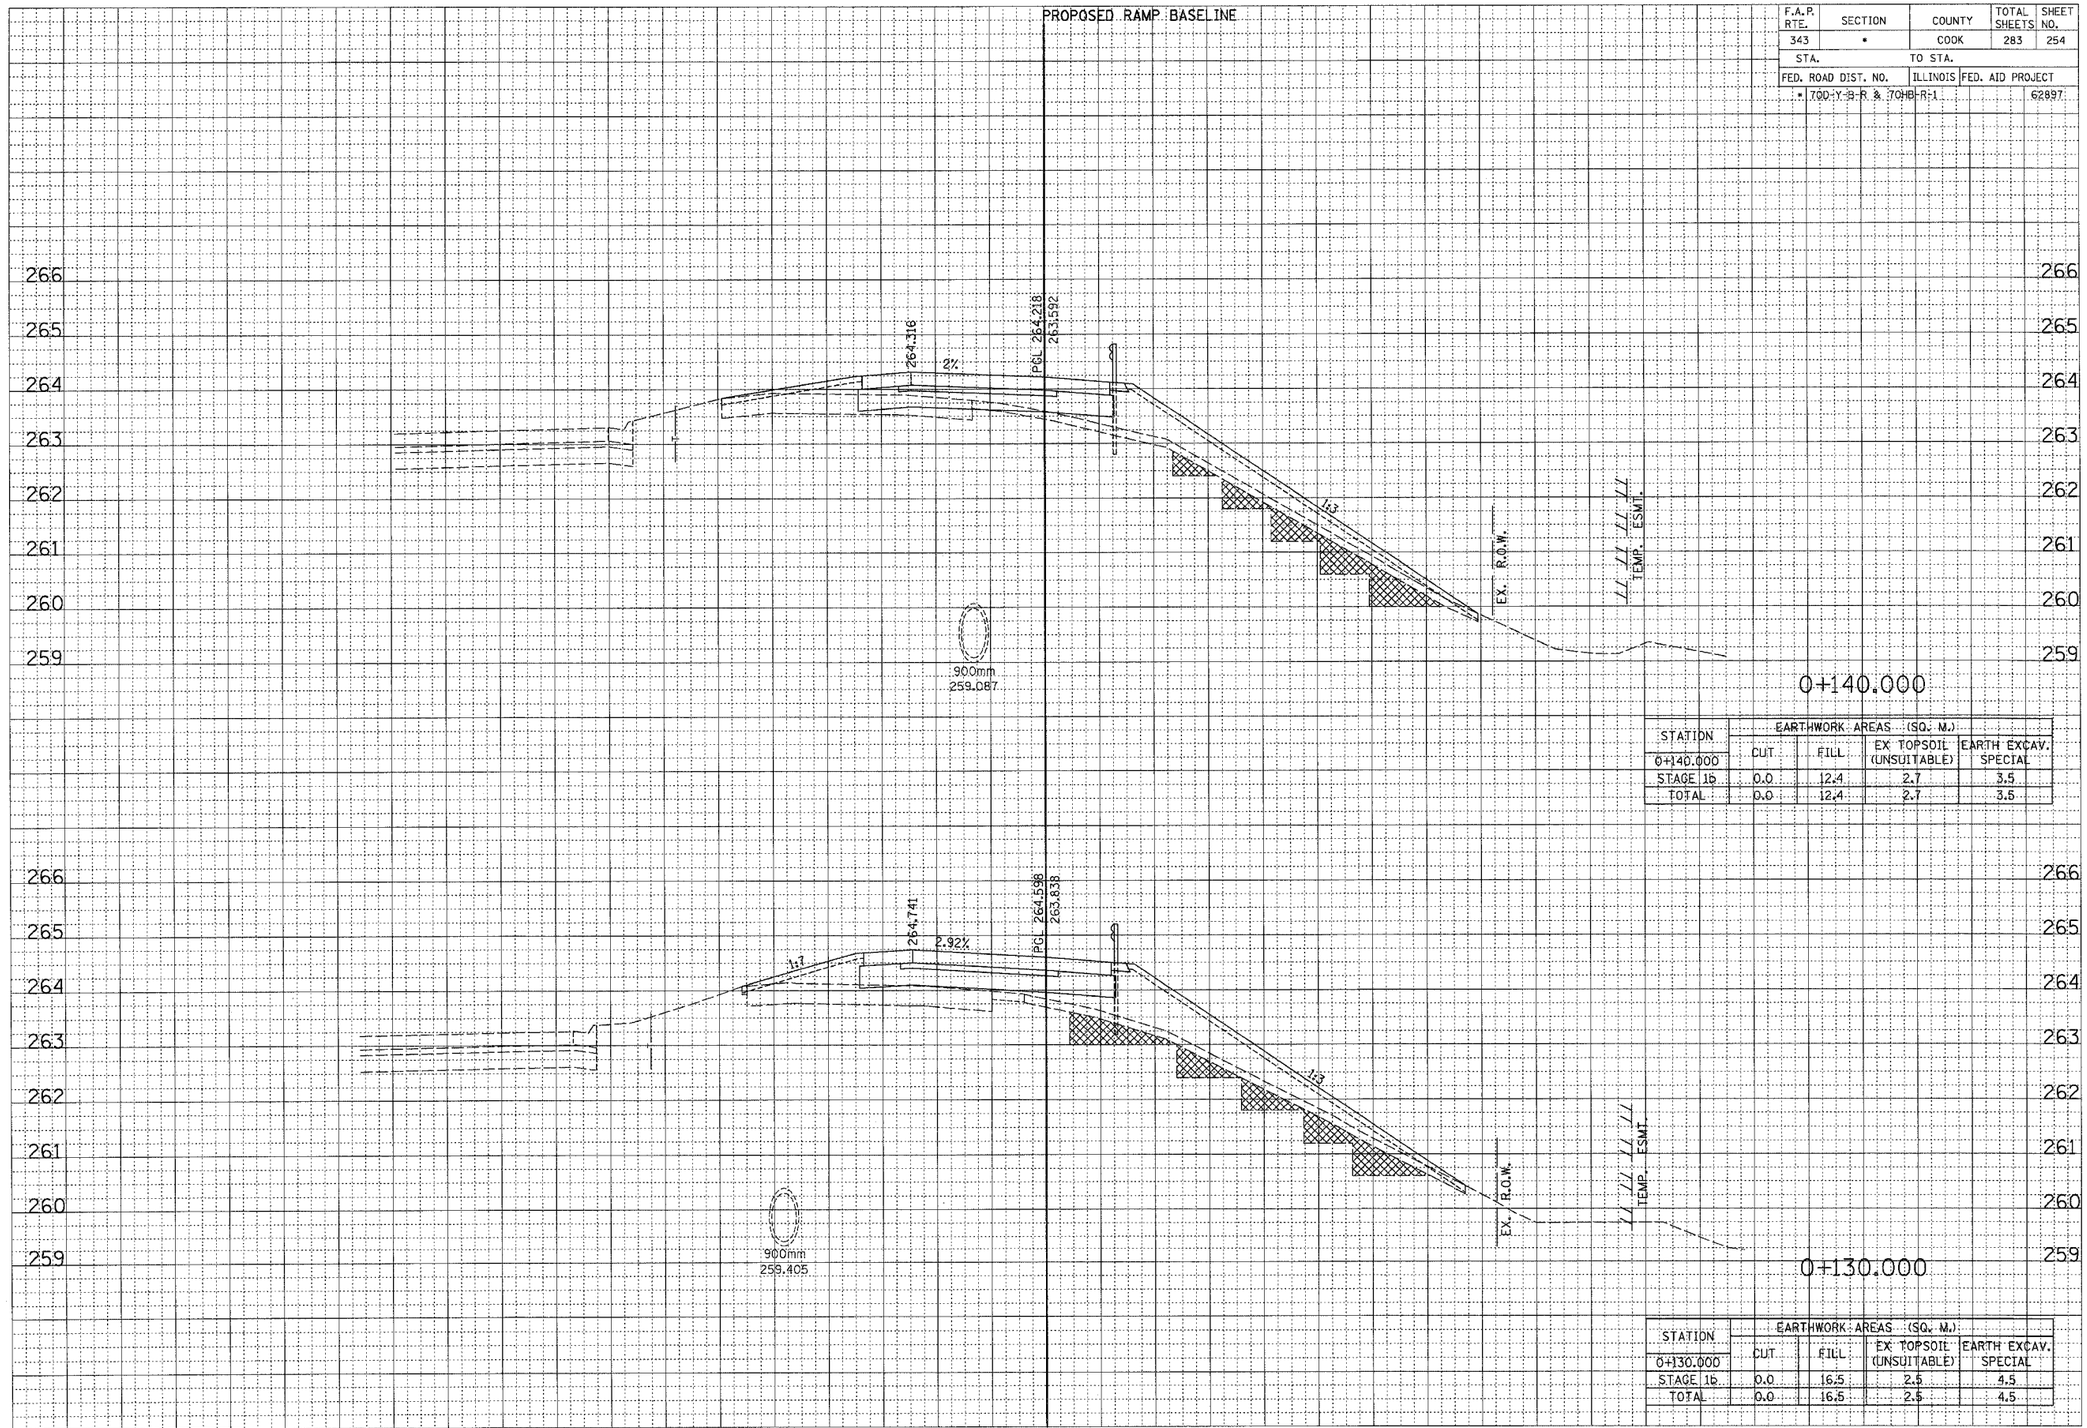

STATION	EARTHWORK AREAS (SQ. M.)			
	CUT	FILL	EX TOPSOIL (UNSUITABLE)	EARTH EXCAV. SPECIAL
0+140.000				
STAGE 1b	0.0	12.4	2.7	3.5
TOTAL	0.0	12.4	2.7	3.5

STATION	EARTHWORK AREAS (SQ. M.)			
	CUT	FILL	EX TOPSOIL (UNSUITABLE)	EARTH EXCAV. SPECIAL
0+130.000				
STAGE 1b	0.0	16.5	2.5	4.5
TOTAL	0.0	16.5	2.5	4.5

ORIGINAL SURVEY | NOTE BOOK | NO. | SURVEYED | PLOTTED | TEMPLATE | AREAS | AREAS CHECKED | BY | DATE

RAMP B

...\xs sheet_ramp.dgn 10/13/2006 2:36:21 PM