F.A.P. RTE.	SECTION	COUNTY	TOTAL SHEETS	SHEET NO.
343	•	COOK	283	256
STA.		TO STA.		
FED. ROAD DIST. NO.	ILLINOIS	FED. AID PROJECT		
•	70D-Y-B-R & 70HB-R-1			62897

ORIGINAL SURVEY	BY	DATE
NOTE BOOK	SURVEYED	
NO.	PLOTTED	
	CHECKED	
	AREAS CHECKED	

PROPOSED RAMP B BASELINE

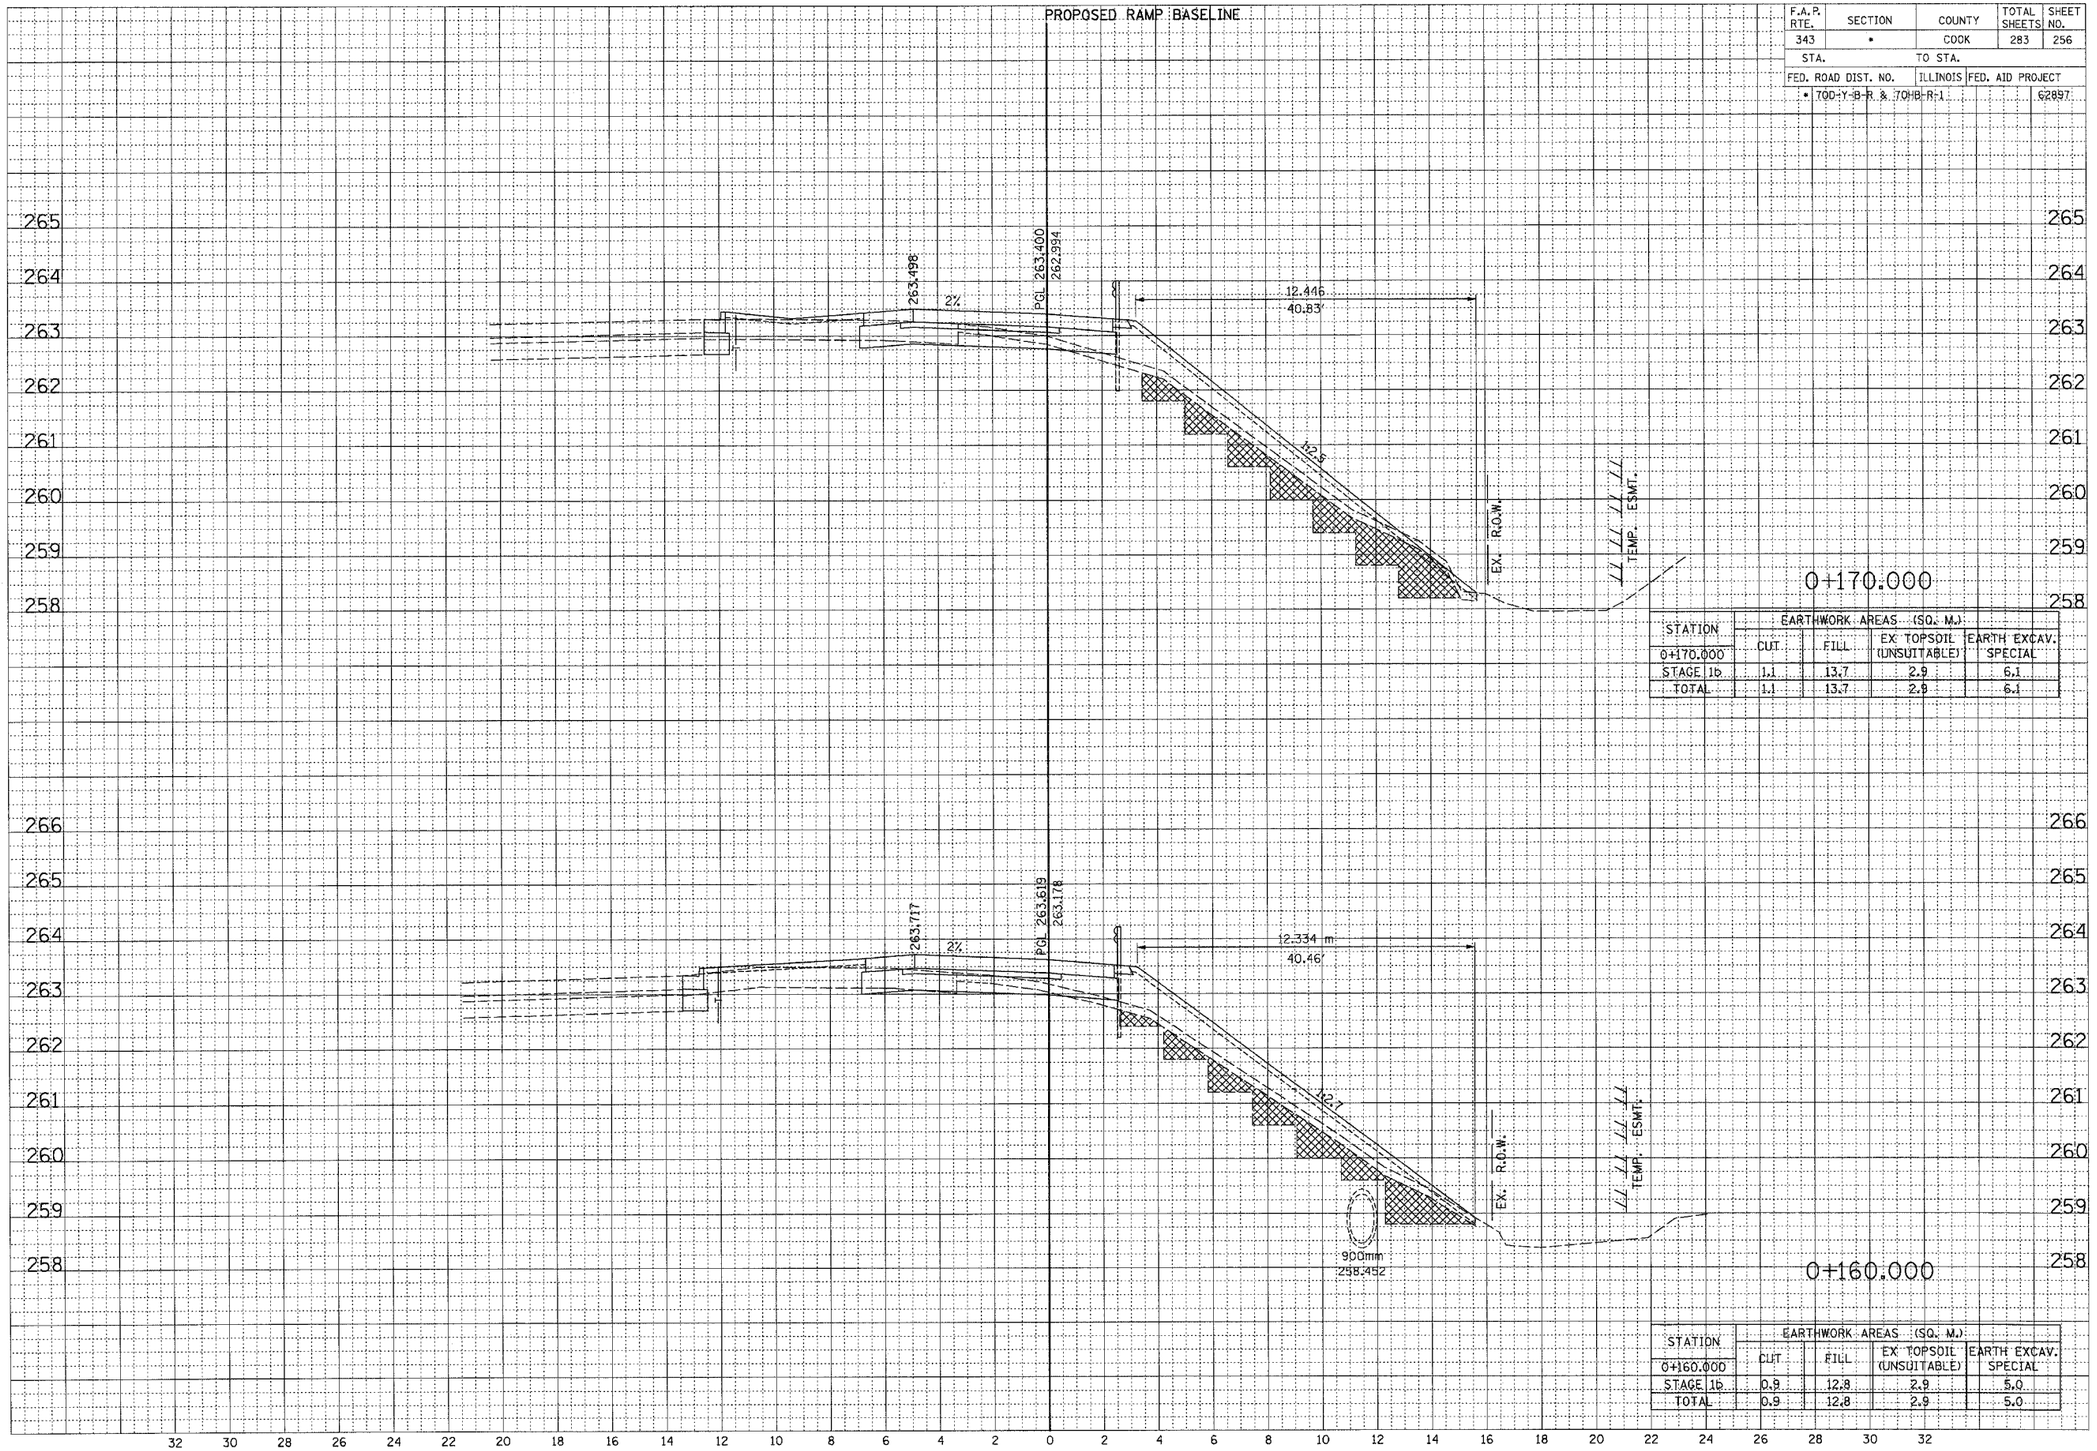

STATION	EARTHWORK AREAS (SQ. M.)			
	CUT	FILL	EX TOPSOIL (UNSUITABLE)	EARTH EXCAV. SPECIAL
0+170.000				
STAGE 1b	1.1	13.7	2.9	6.1
TOTAL	1.1	13.7	2.9	6.1

STATION	EARTHWORK AREAS (SQ. M.)			
	CUT	FILL	EX TOPSOIL (UNSUITABLE)	EARTH EXCAV. SPECIAL
0+160.000				
STAGE 1b	0.9	12.8	2.9	5.0
TOTAL	0.9	12.8	2.9	5.0

RAMP B

\xs_ghost_ramp.dgn 10/13/2005 2:36:21 PM