F.A.P. RTE.	SECTION	COUNTY	TOTAL SHEETS	SHEET NO.
343	*	COOK	283	267
STA.		TO STA.		
FED. ROAD DIST. NO.	ILLINOIS	FED. AID PROJECT		
*	700-Y-B-R & 70HB-R-1		62897	

FINAL SURVEY — NOTE BOOK — NO. — BY — DATE
SURVEYED — PLOTTED — TEMPLATE — AREAS — AREAS CHECKED

ORIGINAL SURVEY — NOTE BOOK — NO. — BY — DATE
SURVEYED — PLOTTED — TEMPLATE — AREAS — AREAS CHECKED

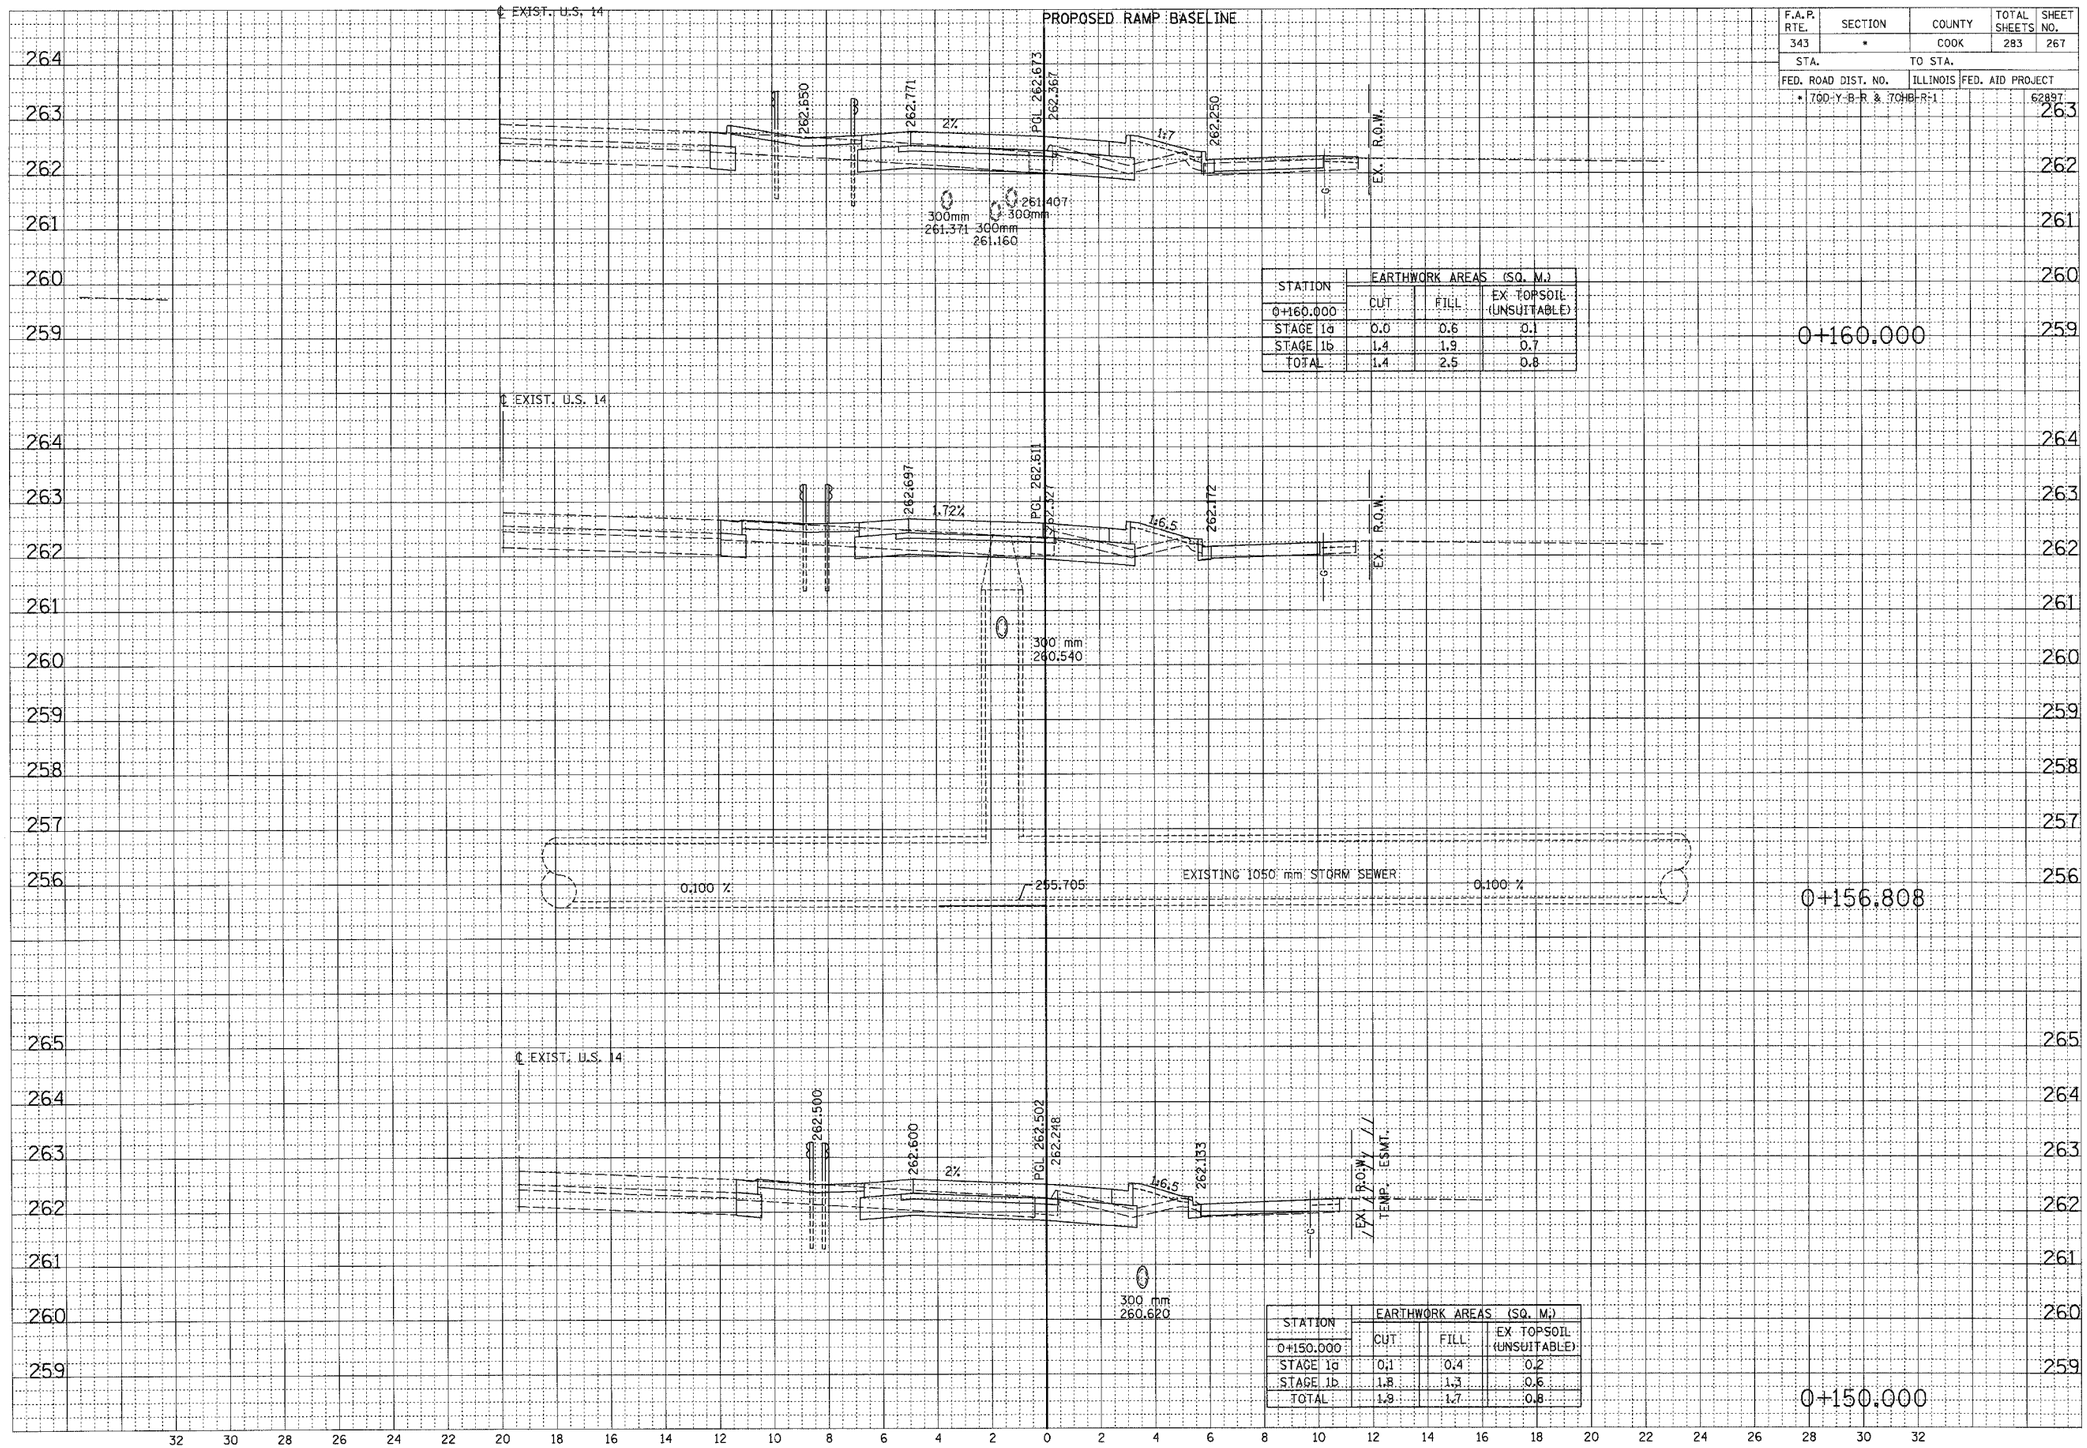

STATION	EARTHWORK AREAS (SQ. M.)		
0+160.000	CUT	FILL	EX TOPSOIL (UNSUITABLE)
STAGE 1a	0.0	0.6	0.1
STAGE 1b	1.4	1.9	0.7
TOTAL	1.4	2.5	0.8

STATION	EARTHWORK AREAS (SQ. M.)		
0+150.000	CUT	FILL	EX TOPSOIL (UNSUITABLE)
STAGE 1a	0.1	0.4	0.2
STAGE 1b	1.8	1.3	0.6
TOTAL	1.9	1.7	0.8

RAMP C

...\XS_Sheet_pmcc.dgn 10/15/2000 2:36:25 PM