F.A.P. RTE.	SECTION	COUNTY	TOTAL SHEETS	SHEET NO.
343	*	COOK	283	273
STA.		TO STA.		
FED. ROAD DIST. NO.		ILLINOIS	FED. AID PROJECT	
*	70D-Y-B-R & 70HB-R-1			62897

FINAL SURVEY | NOTE BOOK | NO. | SURVEYED | PLOTTED | TEMPLATE | AREAS | AREAS CHECKED | BY | DATE

ORIGINAL SURVEY | NOTE BOOK | NO. | SURVEYED | PLOTTED | TEMPLATE | AREAS | AREAS CHECKED | BY | DATE

PROPOSED RAMP BASELINE

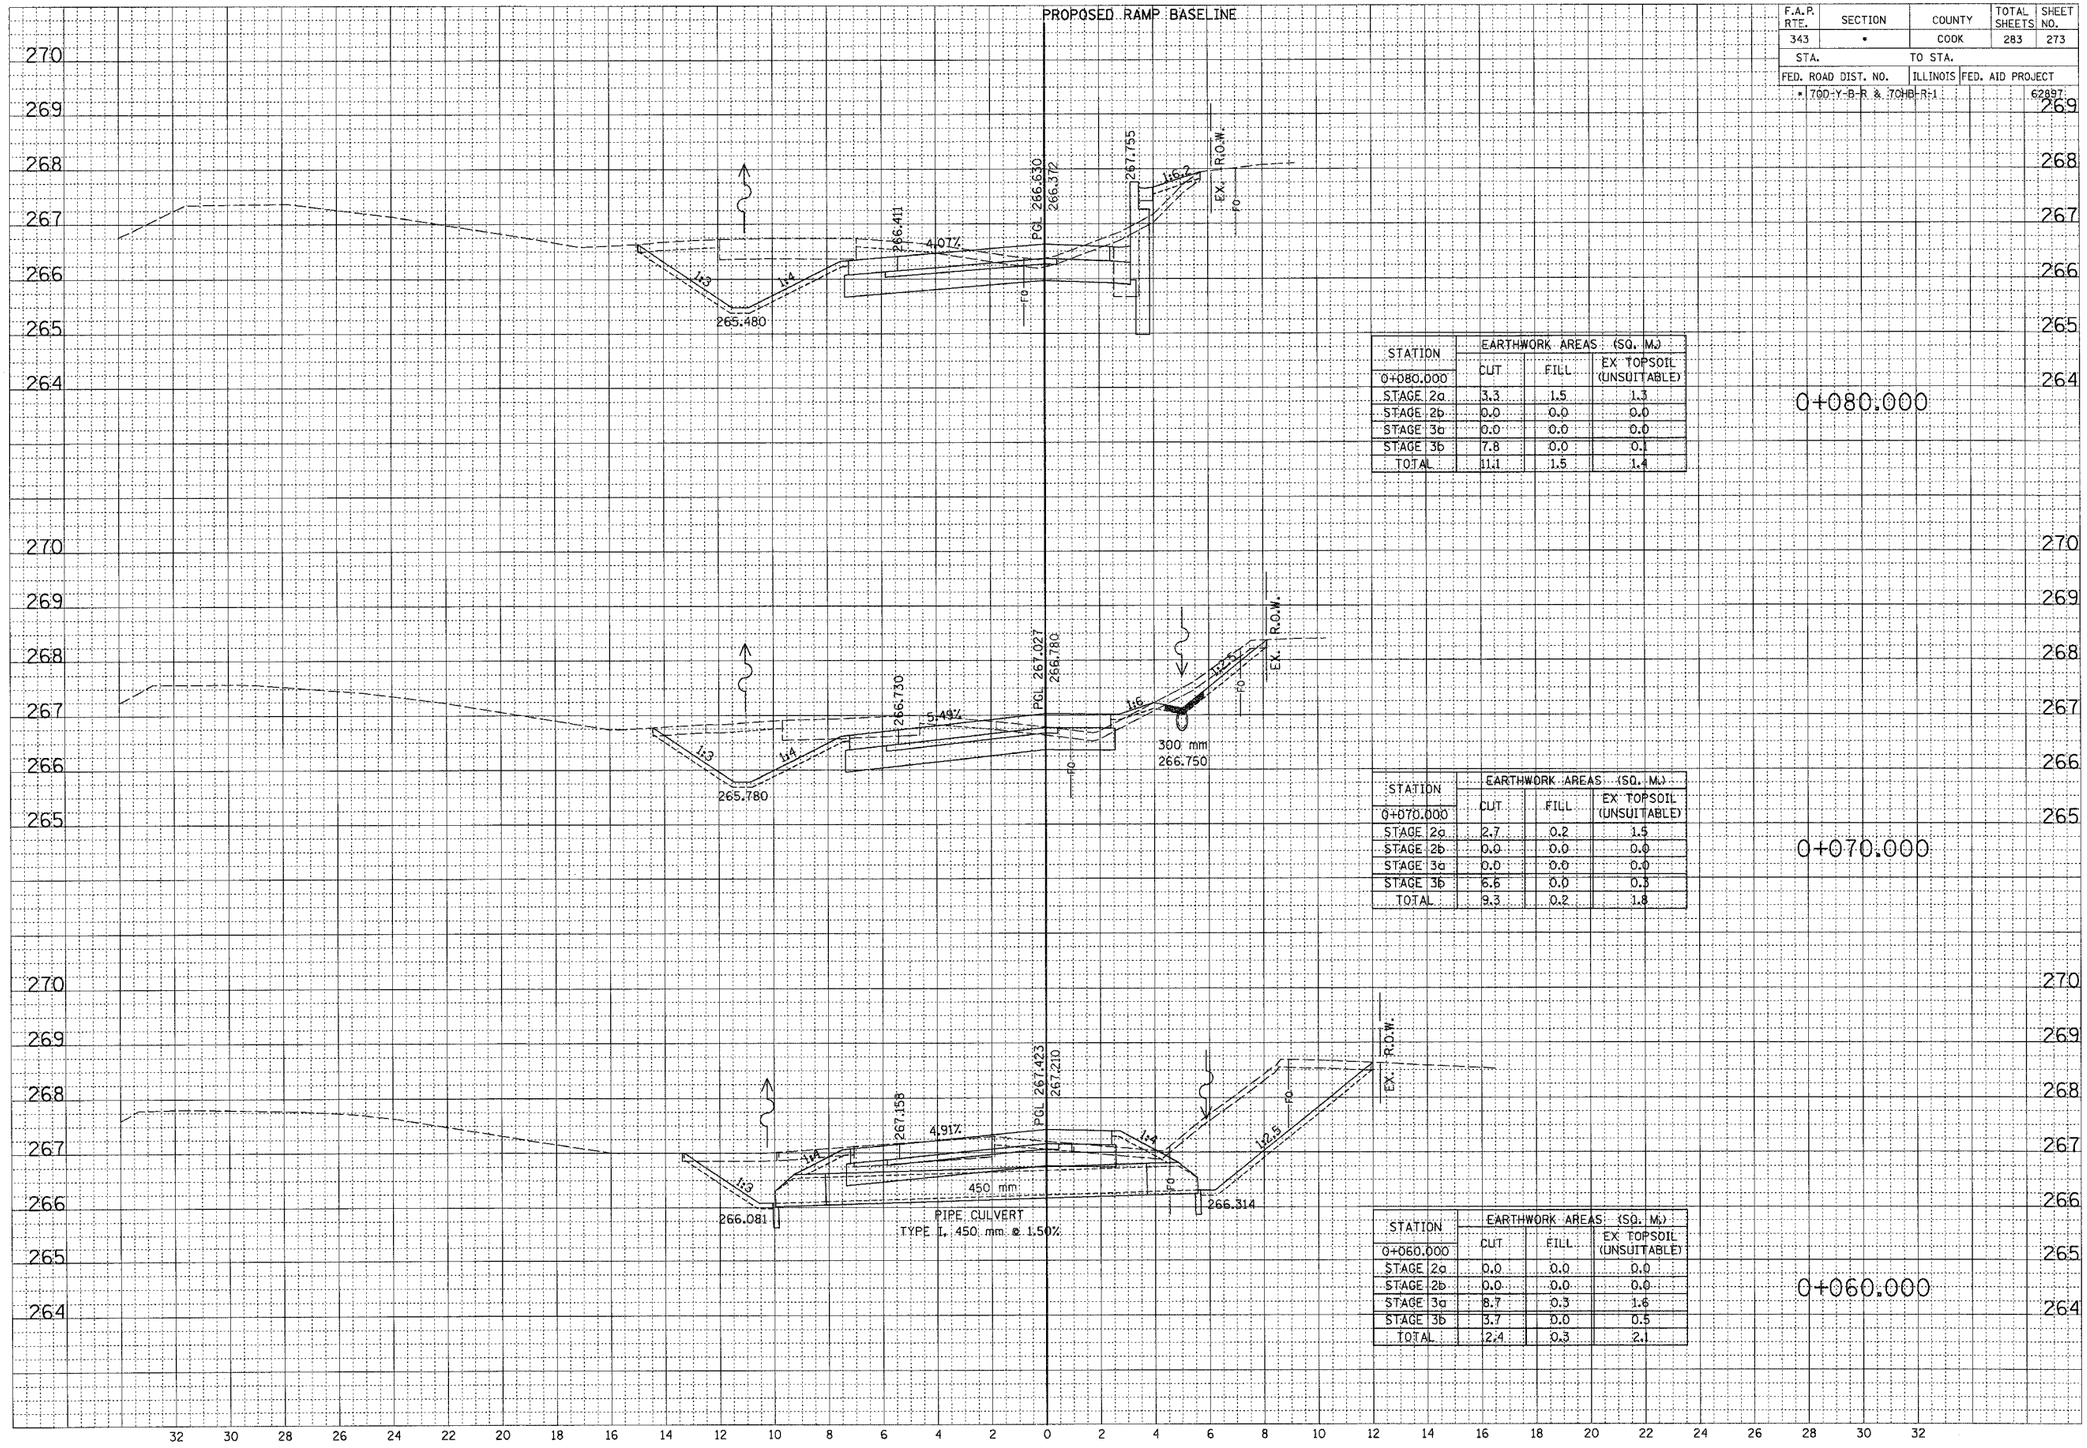

STATION	EARTHWORK AREAS (SQ. M.)		
0+080.000	CUT	FILL	EX TOPSOIL (UNSUITABLE)
STAGE 2a	3.3	1.5	1.3
STAGE 2b	0.0	0.0	0.0
STAGE 3a	0.0	0.0	0.0
STAGE 3b	7.8	0.0	0.1
TOTAL	11.1	1.5	1.4

0+080.000

STATION	EARTHWORK AREAS (SQ. M.)		
0+070.000	CUT	FILL	EX TOPSOIL (UNSUITABLE)
STAGE 2a	2.7	0.2	1.5
STAGE 2b	0.0	0.0	0.0
STAGE 3a	0.0	0.0	0.0
STAGE 3b	6.6	0.0	0.3
TOTAL	9.3	0.2	1.8

0+070.000

STATION	EARTHWORK AREAS (SQ. M.)		
0+060.000	CUT	FILL	EX TOPSOIL (UNSUITABLE)
STAGE 2a	0.0	0.0	0.0
STAGE 2b	0.0	0.0	0.0
STAGE 3a	8.7	0.3	1.6
STAGE 3b	3.7	0.0	0.5
TOTAL	2.4	0.3	2.1

0+060.000

RAMP D

...\rs_sheet_ramp.dgn 10/13/2006 2:38:28 PM