F.A.P. RTE.	SECTION	COUNTY	TOTAL SHEETS	SHEET NO.
343	*	COOK	283	279
STA.		TO STA.		
FED. ROAD DIST. NO.		ILLINOIS	FED. AID PROJECT	
*	70D-Y-8-R & 70HB-R-1			62887

PROPOSED RAMP BASELINE

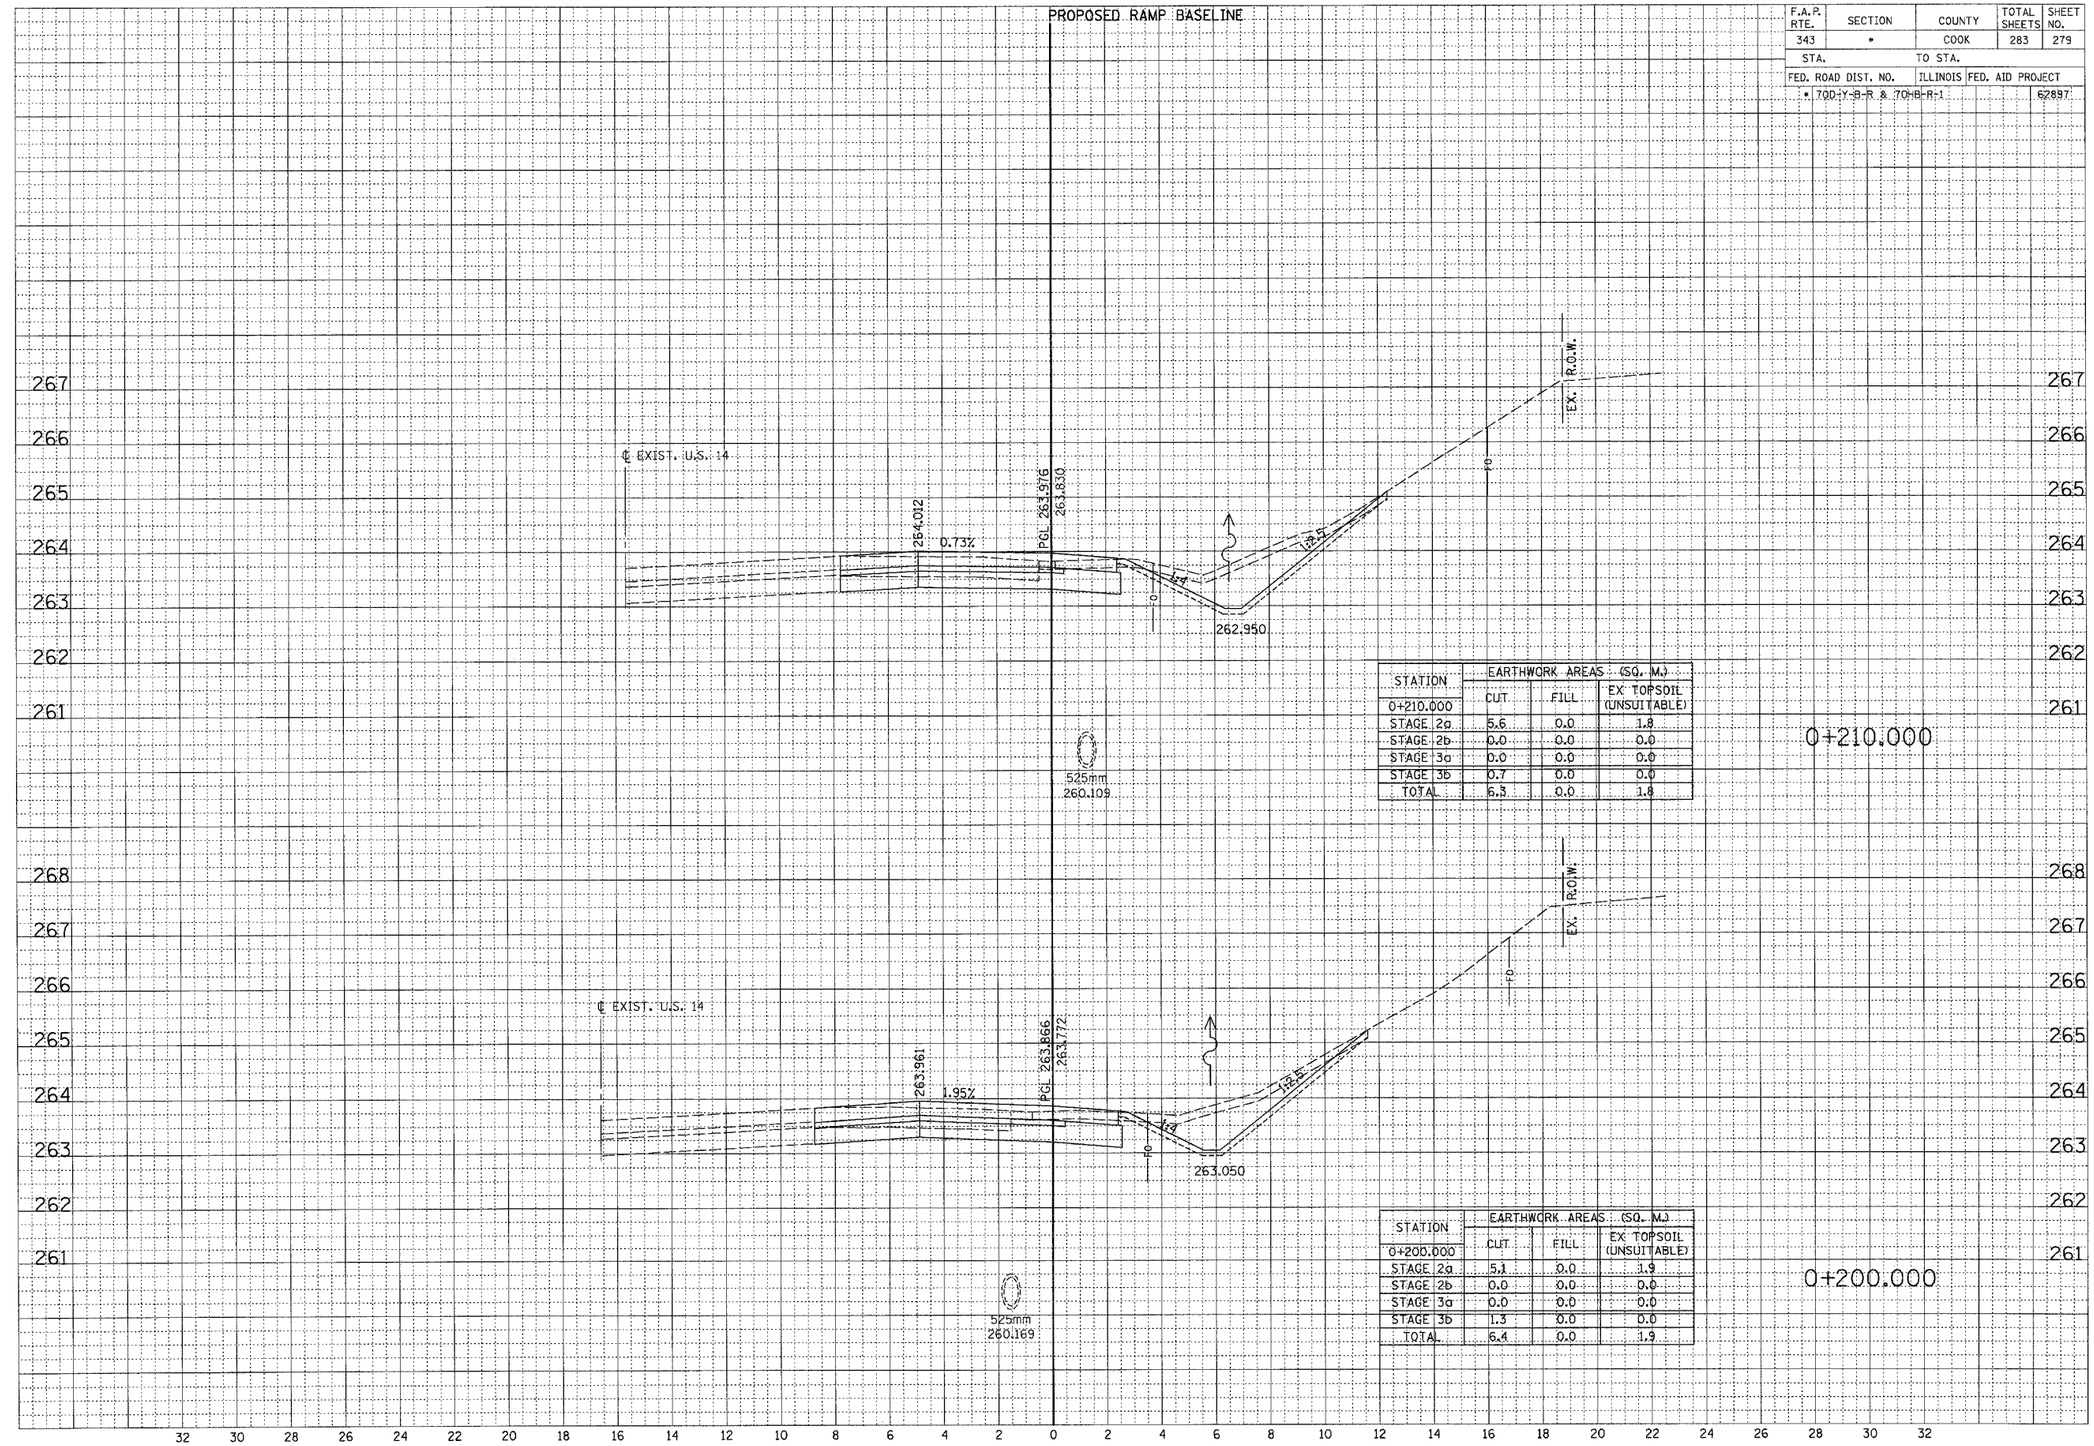

STATION	EARTHWORK AREAS (SQ. M.)		
0+210.000	CUT	FILL	EX TOPSOIL (UNSUITABLE)
STAGE 2a	5.6	0.0	1.8
STAGE 2b	0.0	0.0	0.0
STAGE 3a	0.0	0.0	0.0
STAGE 3b	0.7	0.0	0.0
TOTAL	6.3	0.0	1.8

0+210.000

STATION	EARTHWORK AREAS (SQ. M.)		
0+200.000	CUT	FILL	EX TOPSOIL (UNSUITABLE)
STAGE 2a	5.1	0.0	1.9
STAGE 2b	0.0	0.0	0.0
STAGE 3a	0.0	0.0	0.0
STAGE 3b	1.3	0.0	0.0
TOTAL	6.4	0.0	1.9

0+200.000

FINAL SURVEY	SURVEYED	BY	DATE
NOTE BOOK	PLOTTED		
NO.	TEMPLATE		
	AREAS		
	AREAS CHECKED		

ORIGINAL SURVEY	SURVEYED	BY	DATE
NOTE BOOK	PLOTTED		
NO.	TEMPLATE		
	AREAS		
	AREAS CHECKED		

RAMP D

...\xs_sheet_repd.dgn 10/13/2006 9:28:30 PM