# STATE OF ILLINOIS
# DEPARTMENT OF TRANSPORTATION

| ROUTE NO. | SECTION | COUNTY | TOTAL SHEETS | SHEET NO. |
|---|---|---|---|---|
| FAU 567 (IL 38) | 34-XBR | DEKALB | 90 | 37 |
| FED. ROAD DIST. NO. | ILLINOIS | FED. AID PROJECT- | | |

SHEET NO. 6
14 SHEETS

Contract No. 64583

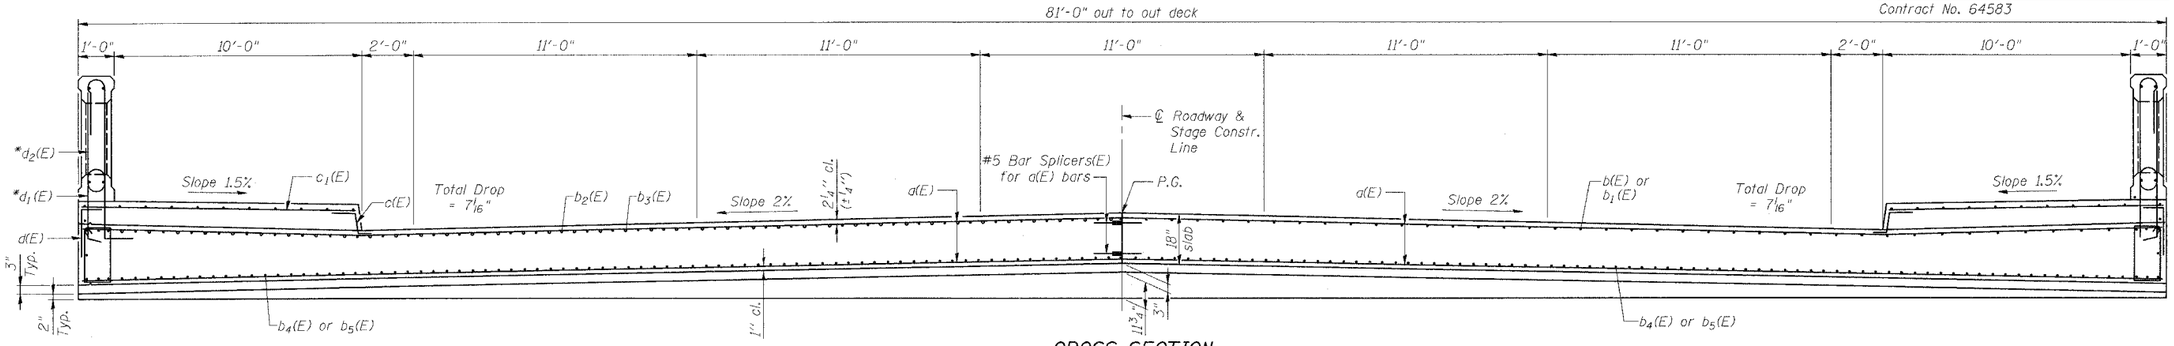


## CROSS SECTION
(Looking East)

Near Pier

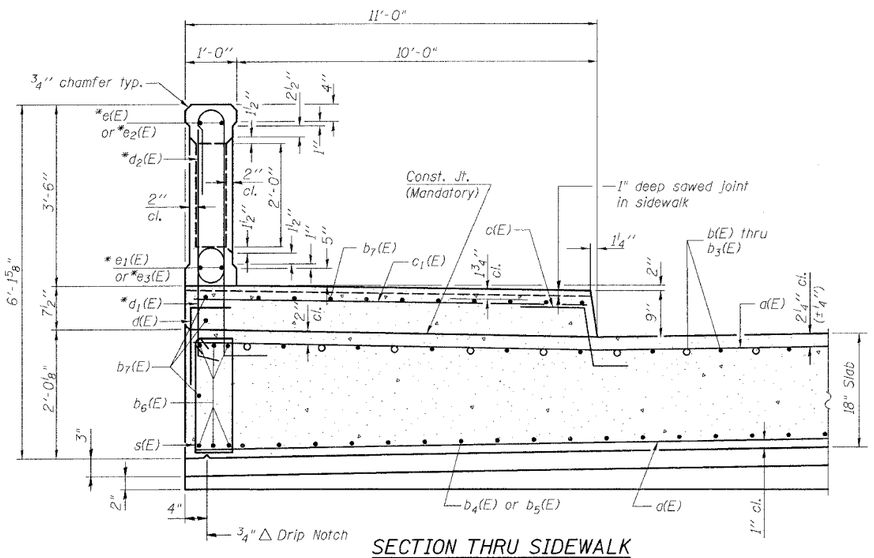


## SECTION THRU SIDEWALK
## SECTION B-B
(See Sheet No. 7 of 14 for location of Section B-B)

* Reinforcement bars included with "Concrete Bridge Rail, Sidewalk Mounted".

** Reinforcement bars included with "Anchor Rods".

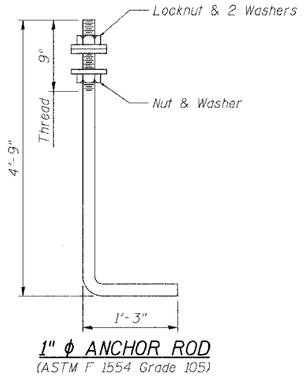


## 1" ϕ ANCHOR ROD
(ASTM F 1554 Grade 105)

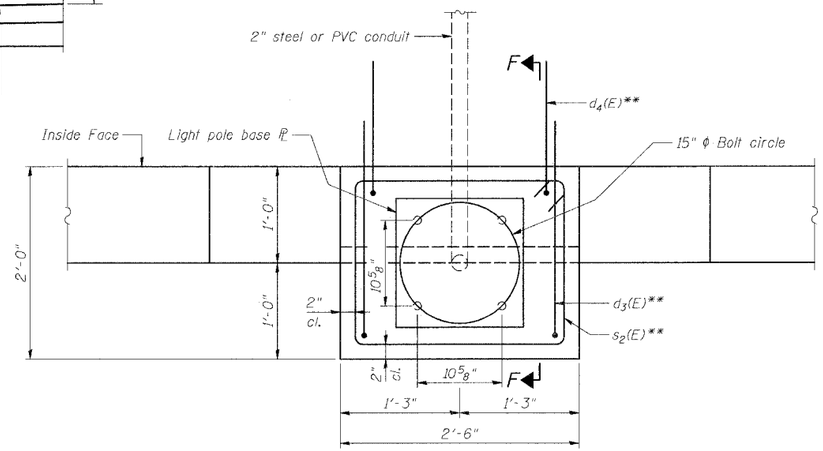


## BENT PILASTER PLAN

Near Mid-Span

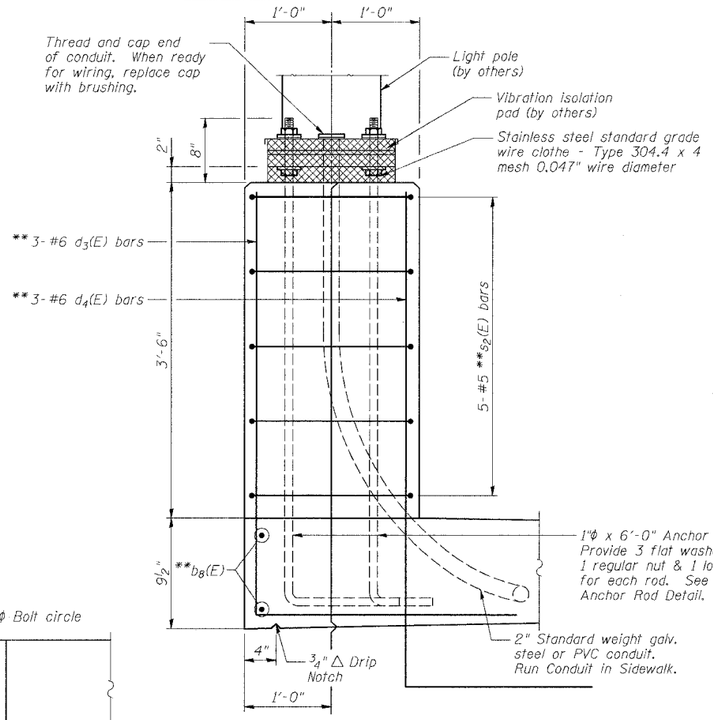


## SECTION F-F

| REVISIONS | |
|---|---|
| NAME | DATE |
| | |
| | |
| | |
| | |
| | |
| | |
| | |

ILLINOIS DEPARTMENT OF TRANSPORTATION

## SUPERSTRUCTURE DETAILS

F.A.U. ROUTE 567 (IL 38) OVER
SOUTH BRANCH OF THE KISHWAUKEE RIVER
DEKALB COUNTY - SEC. 34-XBR
STA. 140+96.71
S.N. 019-0044

SCALE: VERT.
HORIZ.
DATE: 7/6/05

DRAWN BY: LANDREY
DESIGNED BY: TRELLO
CHECKED BY: SANFORD

GREENE & BRADFORD, INC.
OF SPRINGFIELD
CONSULTING ENGINEERS
SPRINGFIELD, ILLINOIS 62704
PROFESSIONAL DESIGN FIRM REG. NO. 184-000579
(217) 793-8844, (217) 793-8227 (FAX), (800) 252-8844

COMPUTER FILE NO.
SN019-0044:SECTION

PROJECT 05198
12/4/06-MML

FILE NAME = J:\05198\DRAWINGS\SN019-0044\SN019-0044.dgn
PLOT SCALE = 2.6667 ' / IN
PLOT DATE = 12/4/2006
PLOT TIME = 15:56:16 PM
OPERATOR = mlichelen
PRV = XES_8850_ENG_BRIDGE.plt