CONTRACT NO. 64583

F.A.P RTE.	SECTION	COUNTY	TOTAL SHEETS	SHEET NO.
567	34X-BR	DEKALB	90	74
STA. 135+00.00		TO STA. 135+25.00		
FED. ROAD DIST. NO.	ILLINOIS	FED. AID PROJECT		

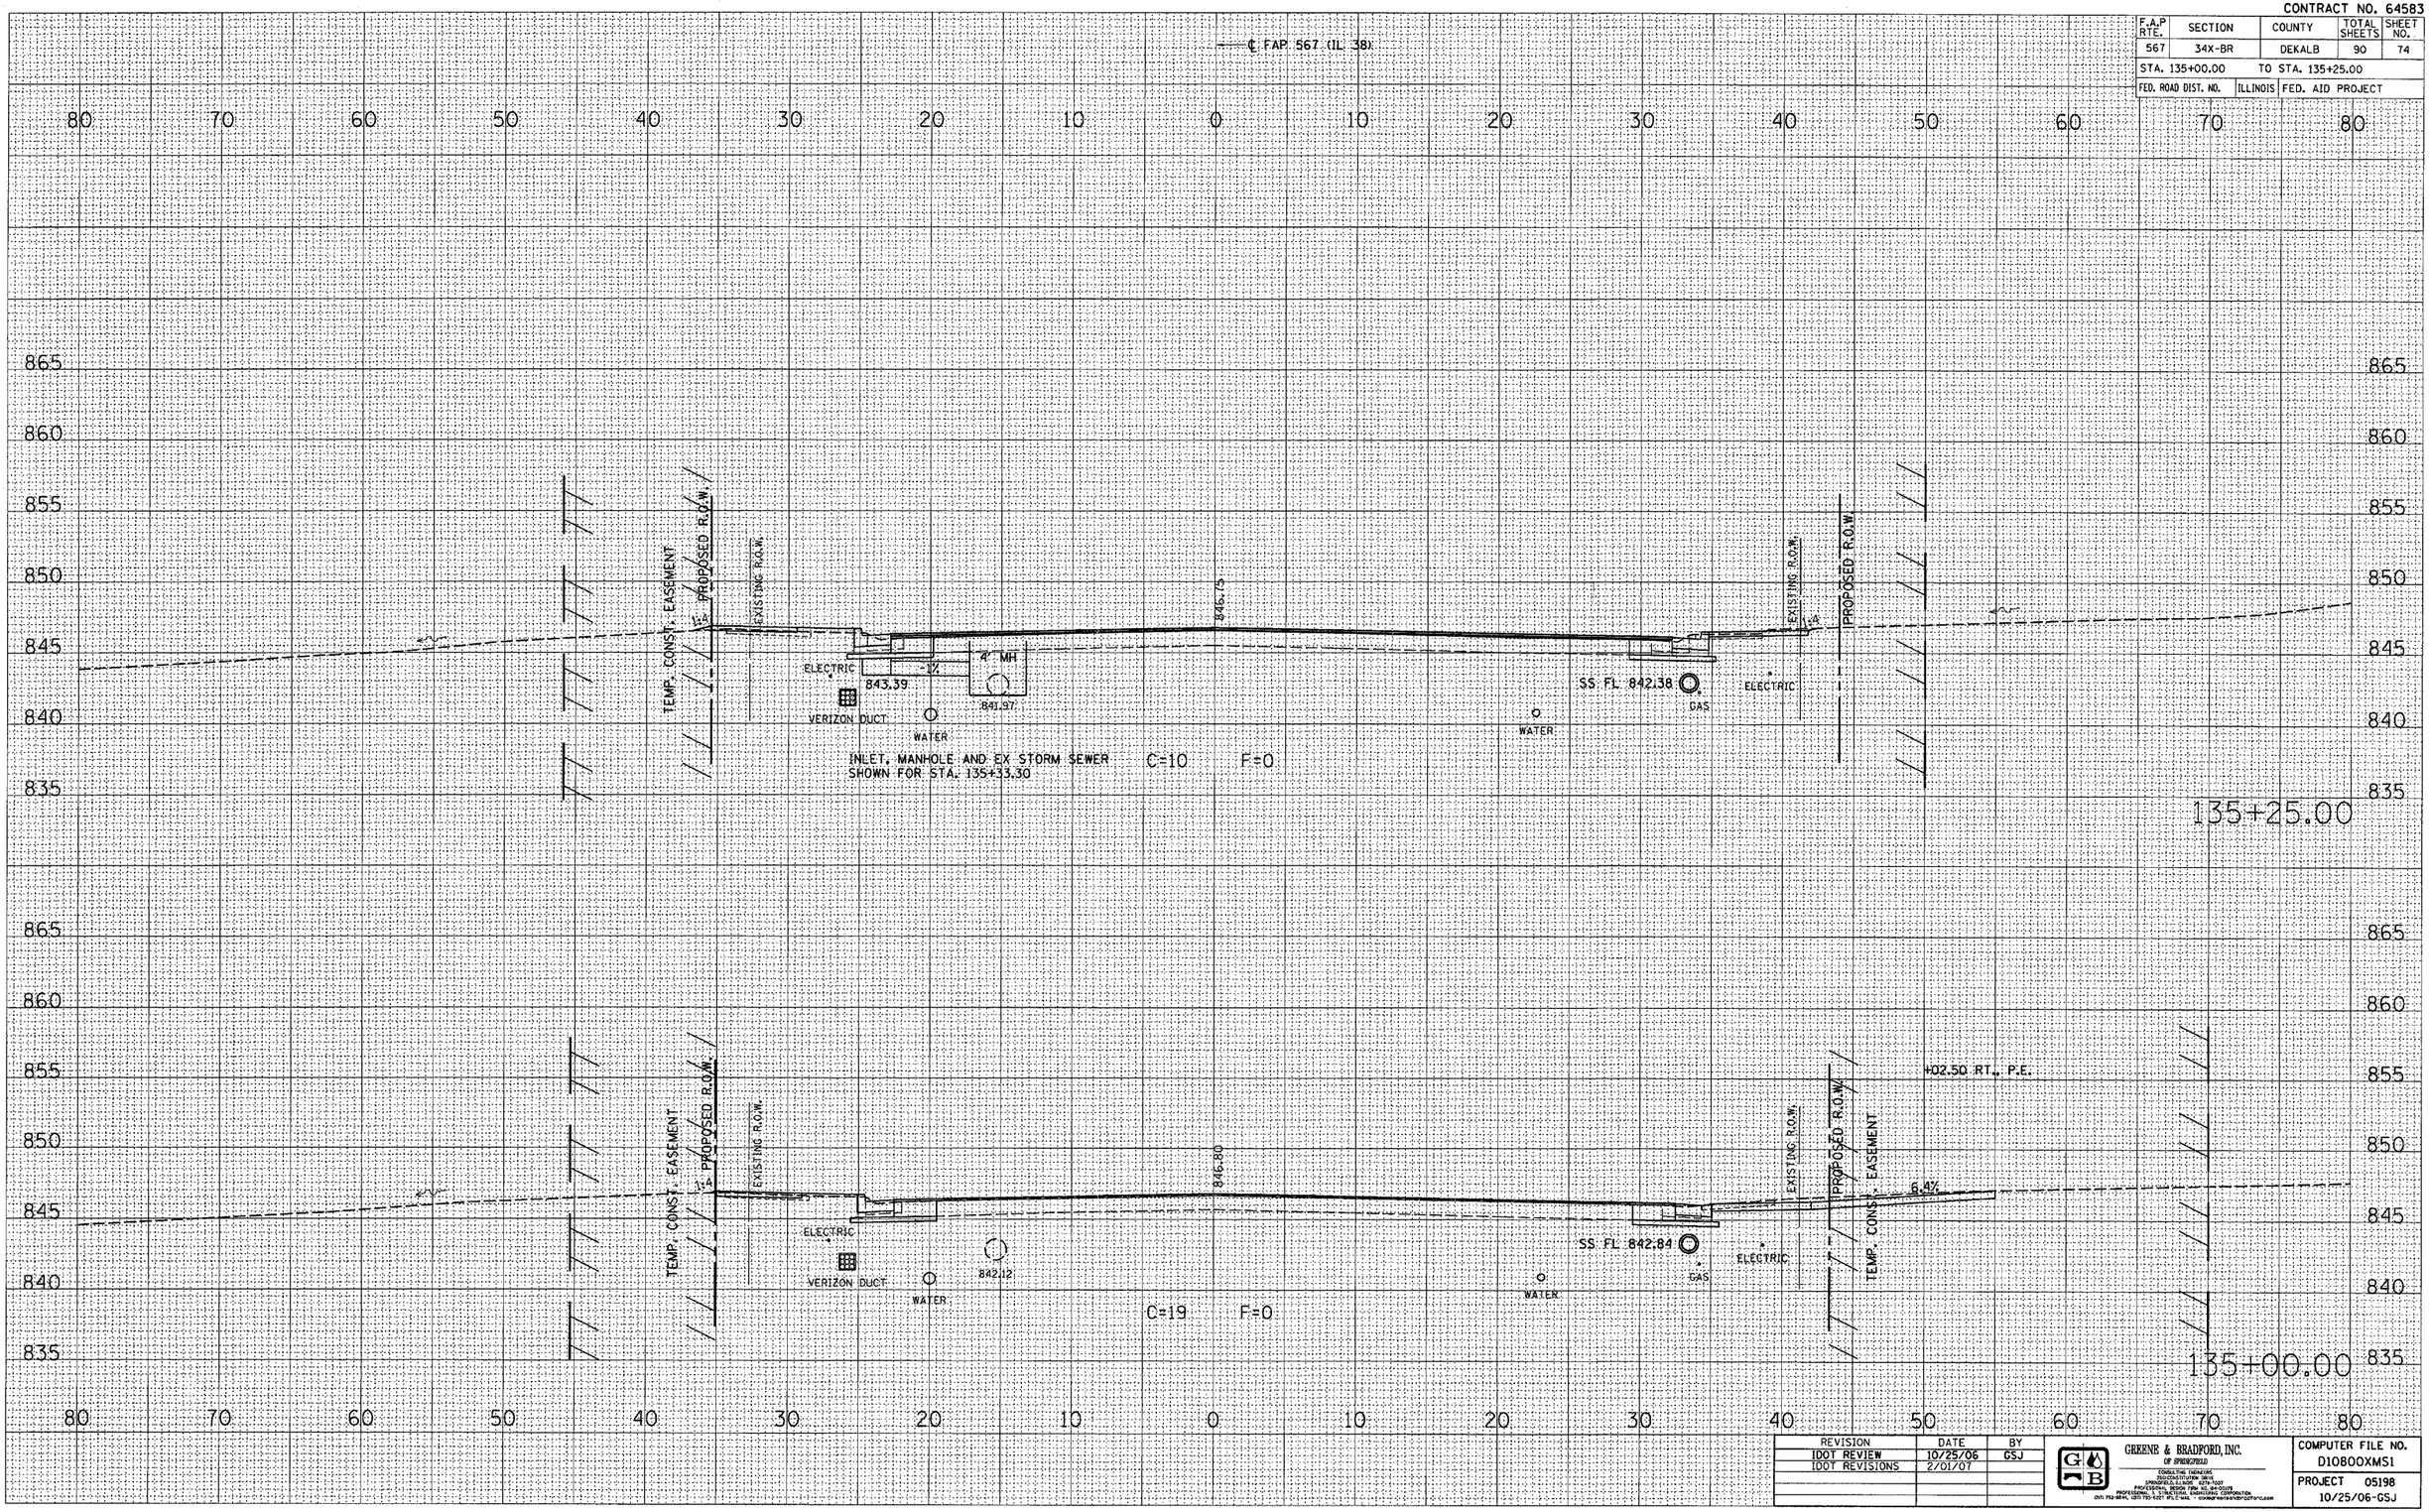

REVISION	DATE	BY
IDOT REVIEW	10/25/06	GSJ
IDOT REVISIONS	2/01/07	

GREENE & BRADFORD, INC.
OF SPRINGFIELD
CONSULTING ENGINEERS
1011 SOUTH 6TH STREET
SPRINGFIELD, ILLINOIS 62703
PROFESSIONAL DESIGN FIRM NO. 184-001178
PROFESSIONAL, STRUCTURAL, ENGINEERING CORPORATION
(217) 753-8846, (217) 753-5221 (FAX) E-MAIL: "contact@greenebradford.com"

COMPUTER FILE NO. D10800XMS1

PROJECT 05198

10/25/06-GSJ

CROSS SECTIONS – MAINLINE

FINAL SURVEY	BY	DATE
NOTE BOOK	SURVEYED	
NO.	PLOTTED	
	TEMPLATE	
	AREAS	
	AREAS CHECKED	

ORIGINAL SURVEY	BY	DATE
NOTE BOOK	SURVEYED	
NO.	PLOTTED	
	TEMPLATE	
	AREAS	
	AREAS CHECKED	

PLOT DATE = 2/2/2007
FILE NAME = $FILEL$
PLOT SCALE = $SCALE$
REFERENCE = REF
OPERATOR = $USER$