CONTRACT NO. 64583

F.A.P RTE.	SECTION	COUNTY	TOTAL SHEETS	SHEET NO.
567	34X-BR	DEKALB	90	80
STA. 137+50.00		TO STA. 137+75.00		
FED. ROAD DIST. NO.	ILLINOIS	FED. AID PROJECT		

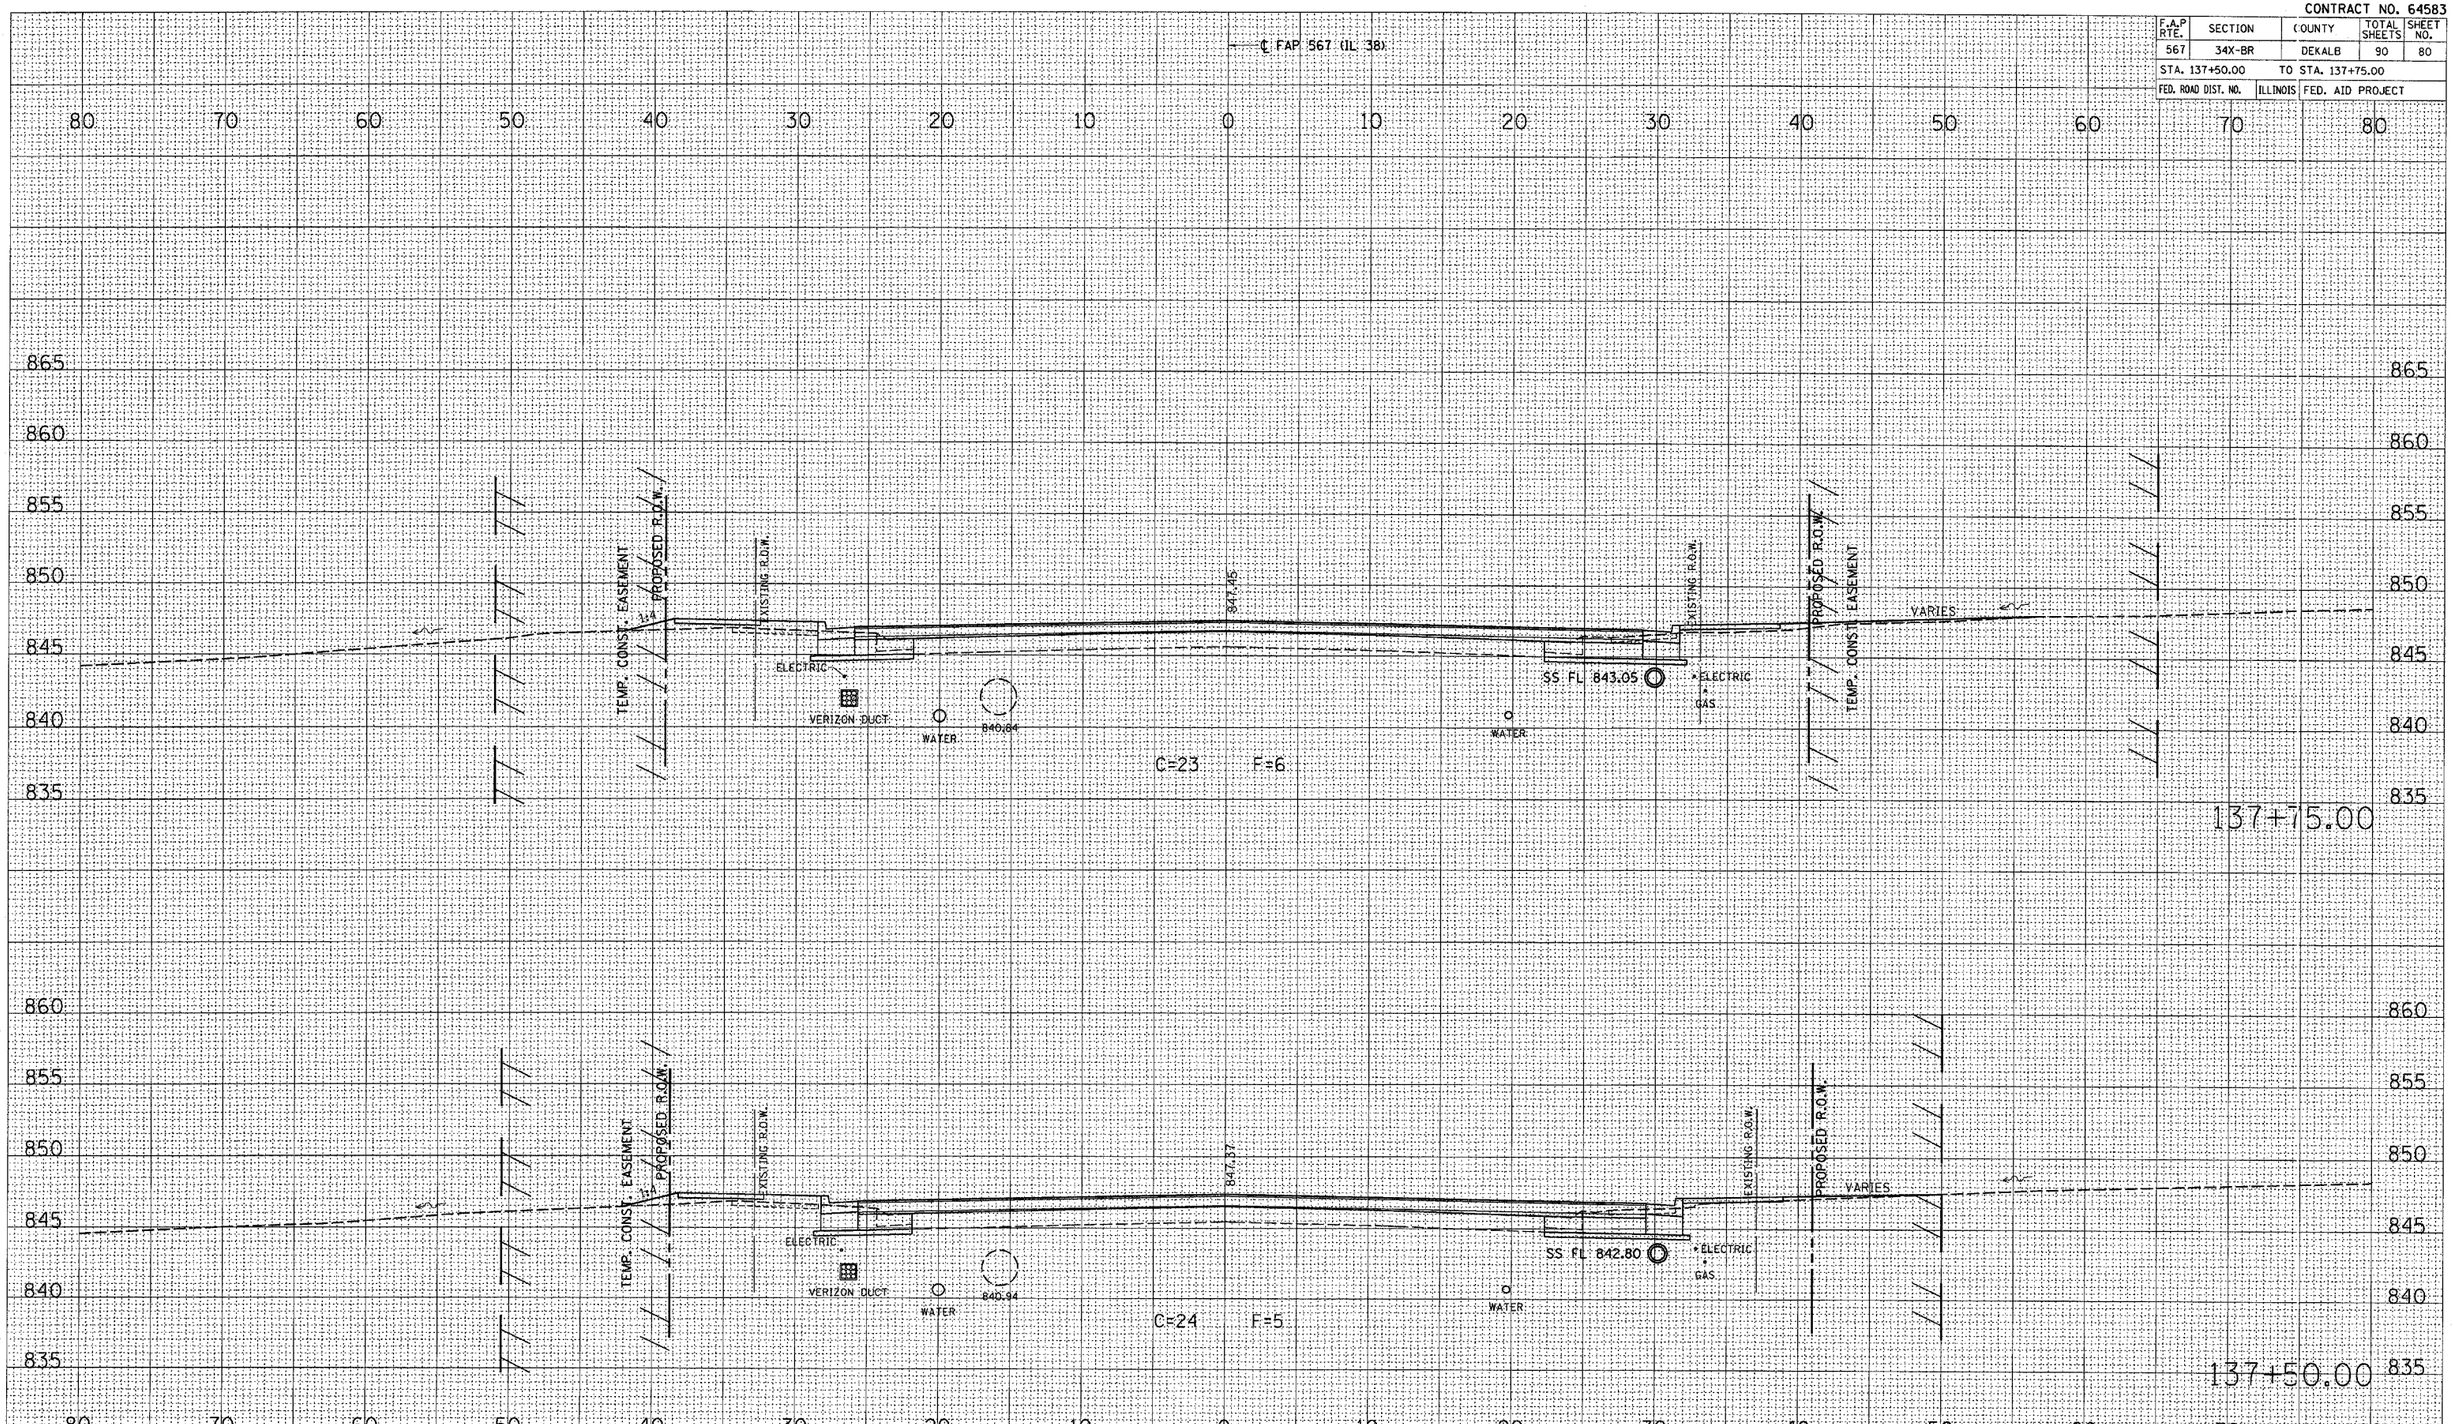

FINAL SURVEY	SURVEYED	PLOTTED	TEMPLATE	AREAS	AREAS CHECKED	BY	DATE
NOTE BOOK							
NO.							

ORIGINAL SURVEY	SURVEYED	PLOTTED	TEMPLATE	AREAS	AREAS CHECKED	BY	DATE
NOTE BOOK							
NO.							

PLOT DATE = 2/2/2007
FILE NAME = $FILEL$
PLOT SCALE = $SCALE$
REFERENCE = REF
OPERATOR = $USER$

REVISION	DATE	BY
IDOT REVIEW	10/25/06	GSJ
IDOT REVISIONS	2/01/07	

GREENE & BRADFORD, INC.
OF SPRINGFIELD
CONSULTING ENGINEERS
300 CONSTITUTION DRIVE
SPRINGFIELD, ILLINOIS 62711-7007
PROFESSIONAL DESIGN FIRM NO. 184-000277
PROFESSIONAL & STRUCTURAL ENGINEERING CORPORATION
(217) 793-9844, (217) 793-9827 (FL) E-MAIL - cadsgreenebradford@ameritech.net

COMPUTER FILE NO.
D10800XMS1

PROJECT 05198
10/25/06-GSJ

CROSS SECTIONS -- MAINLINE