CONTRACT NO. 64583

F.A.P RTE.	SECTION	COUNTY	TOTAL SHEETS	SHEET NO.
567	34X-BR	DEKALB	90	81
STA. 137+86.00		TO STA. 138+00.00		
FED. ROAD DIST. NO.		ILLINOIS FED. AID PROJECT		

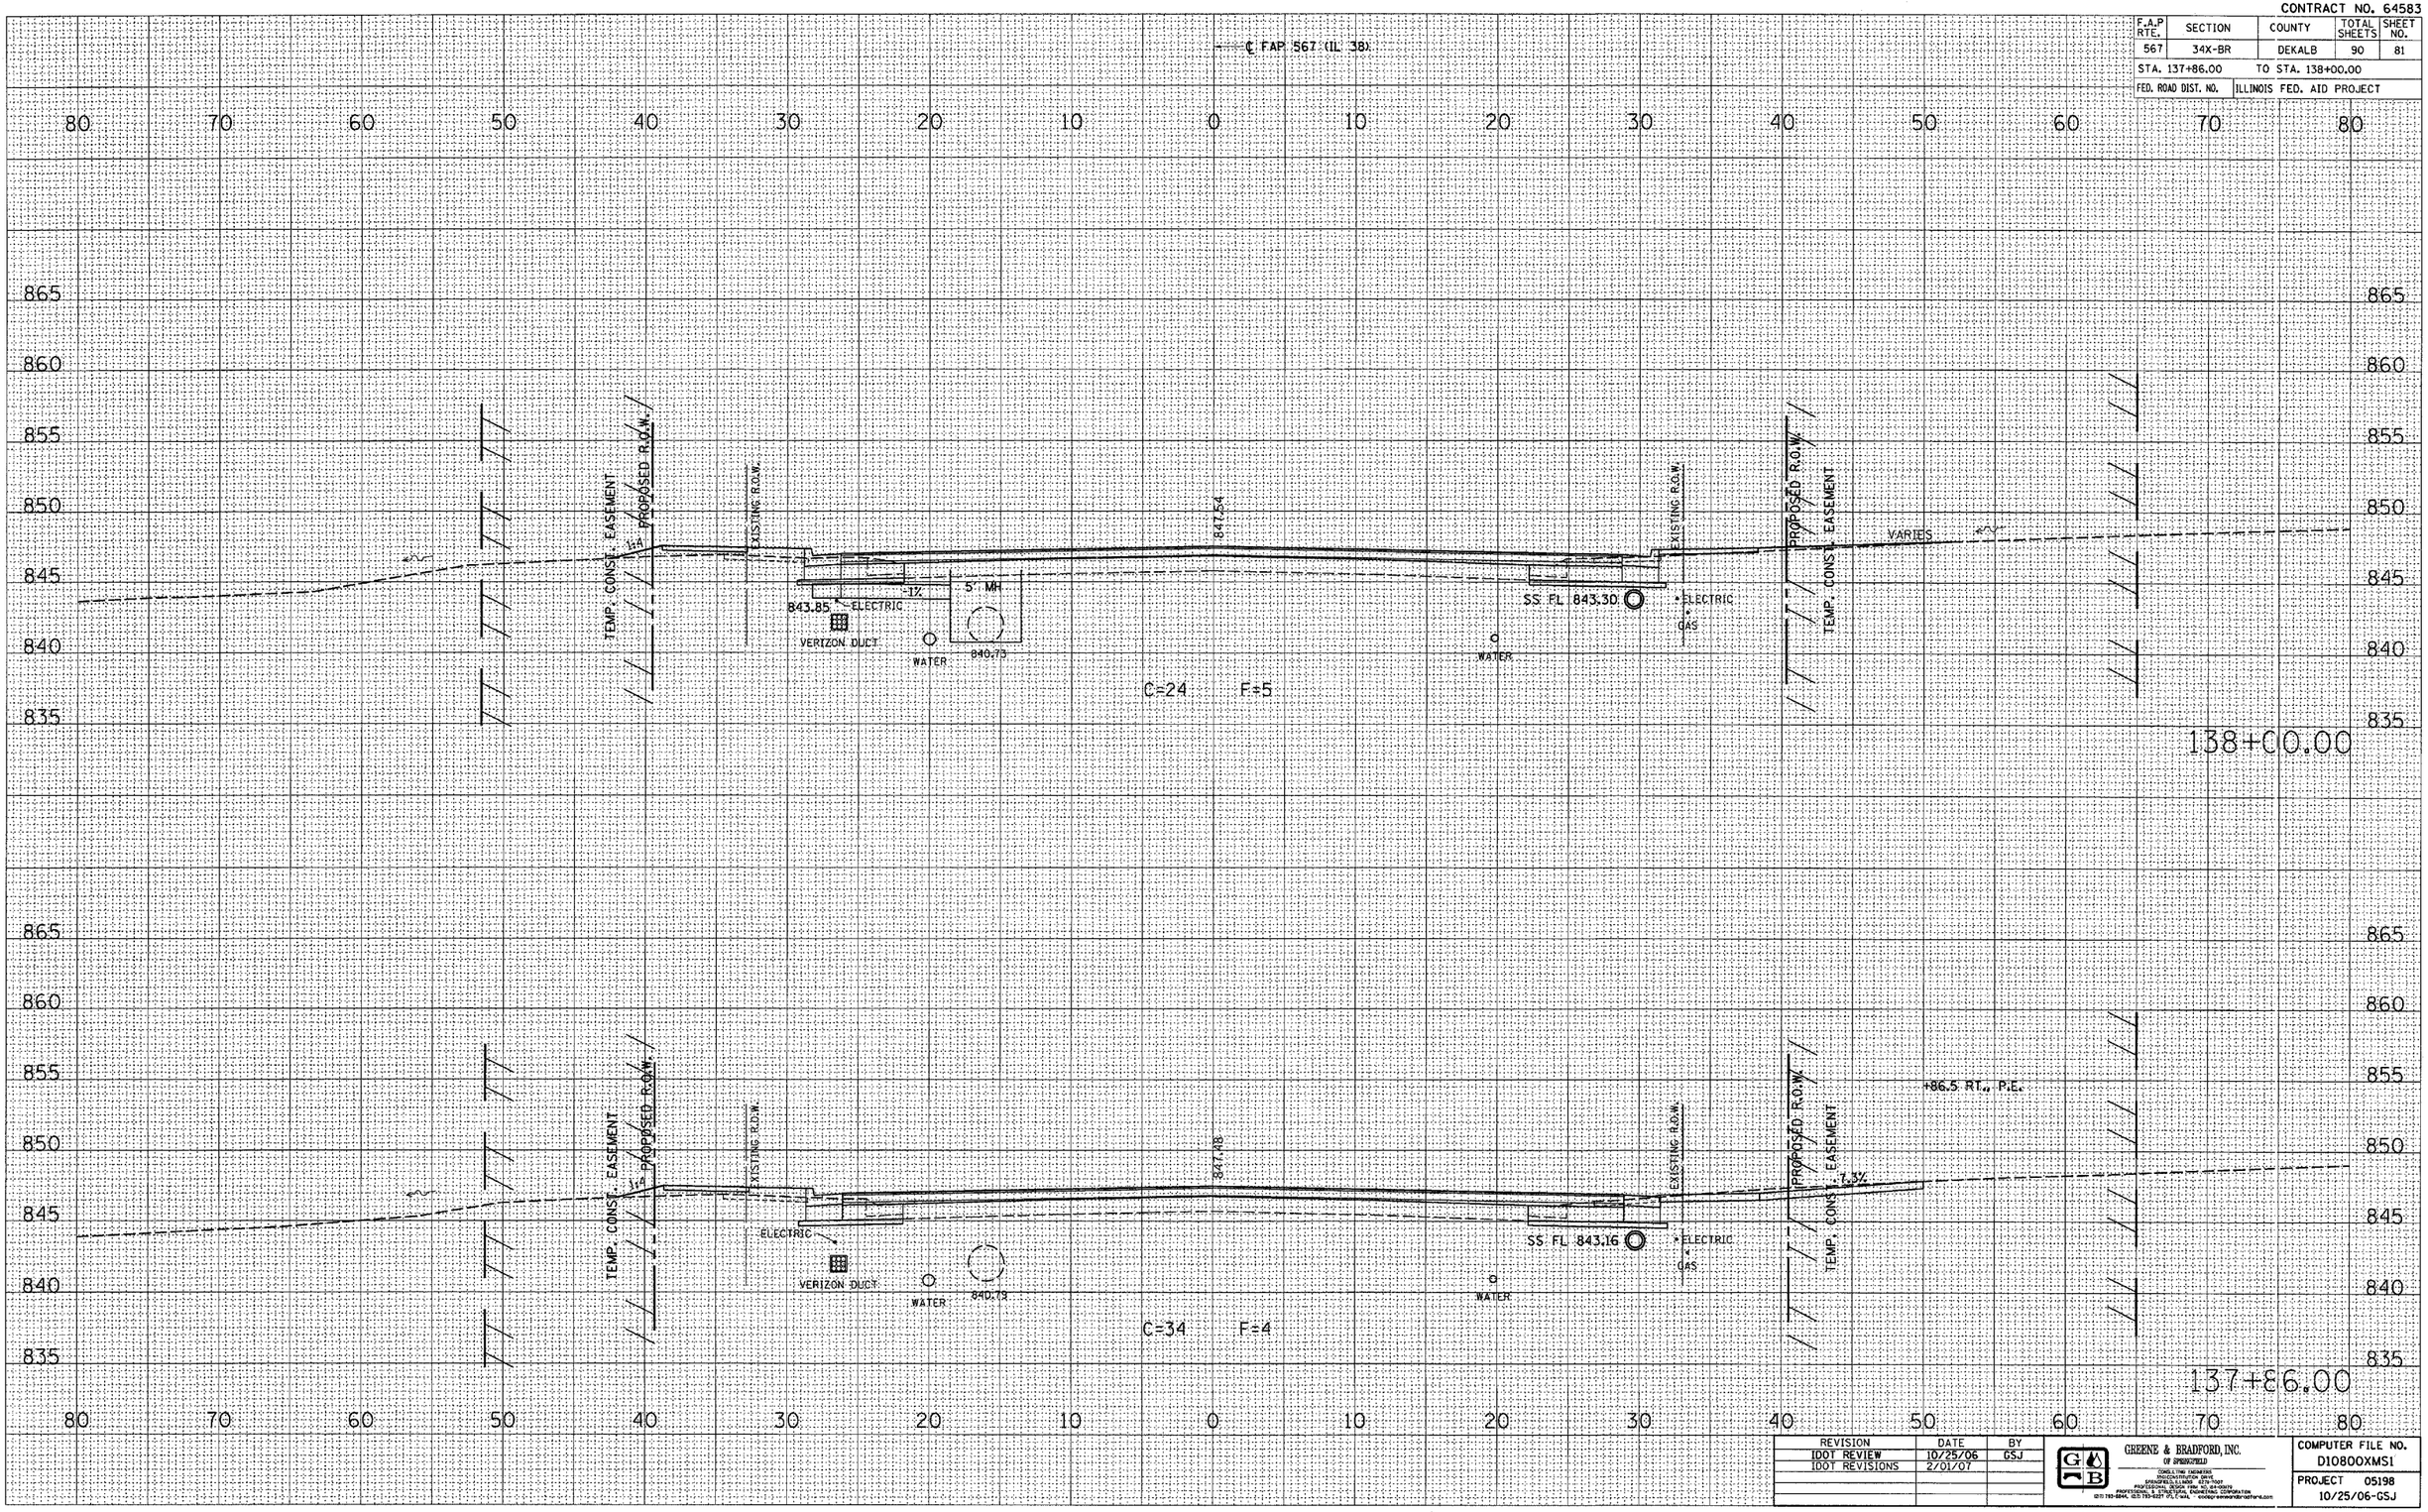

REVISION	DATE	BY
IDOT REVIEW	10/25/06	GSJ
IDOT REVISIONS	2/01/07	

GREENE & BRADFORD, INC.
OF SPRINGFIELD
CONSULTING ENGINEERS
ENGINEERS-STRUCTURE DRIVE
SPRINGFIELD, ILLINOIS 62707-1007
PROFESSIONAL DESIGN FIRM NO. 84-00979
PROFESSIONAL & STRUCTURAL ENGINEERING CORPORATION
(217) 793-5844, (217) 793-5227 (FL) E-MAIL - cooggreenebradfordinc.com

COMPUTER FILE NO. D10800XMS1
PROJECT 05198
10/25/06-GSJ

CROSS SECTIONS -- MAINLINE

FINAL SURVEY: NOTE BOOK NO. / SURVEYED / PLOTTED / TEMPLATE / AREAS / AREAS CHECKED / BY / DATE

ORIGINAL SURVEY: NOTE BOOK NO. / SURVEYED / PLOTTED / TEMPLATE / AREAS / AREAS CHECKED / BY / DATE

PLOT DATE = 2/2/2007
FILE NAME = $FILEL$
PLOT SCALE = $SCALE$
REFERENCE = REF
OPERATOR = $USER$