CONTRACT NO. 64B81

F.A.P RTE.	SECTION	COUNTY	TOTAL SHEETS	SHEET NO.
754	101M&TS	BOONE	95	83
STA. 234+00.0000		TO STA. 234+50.0000		
FED. ROAD DIST. NO.	ILLINOIS	FED. AID PROJECT		

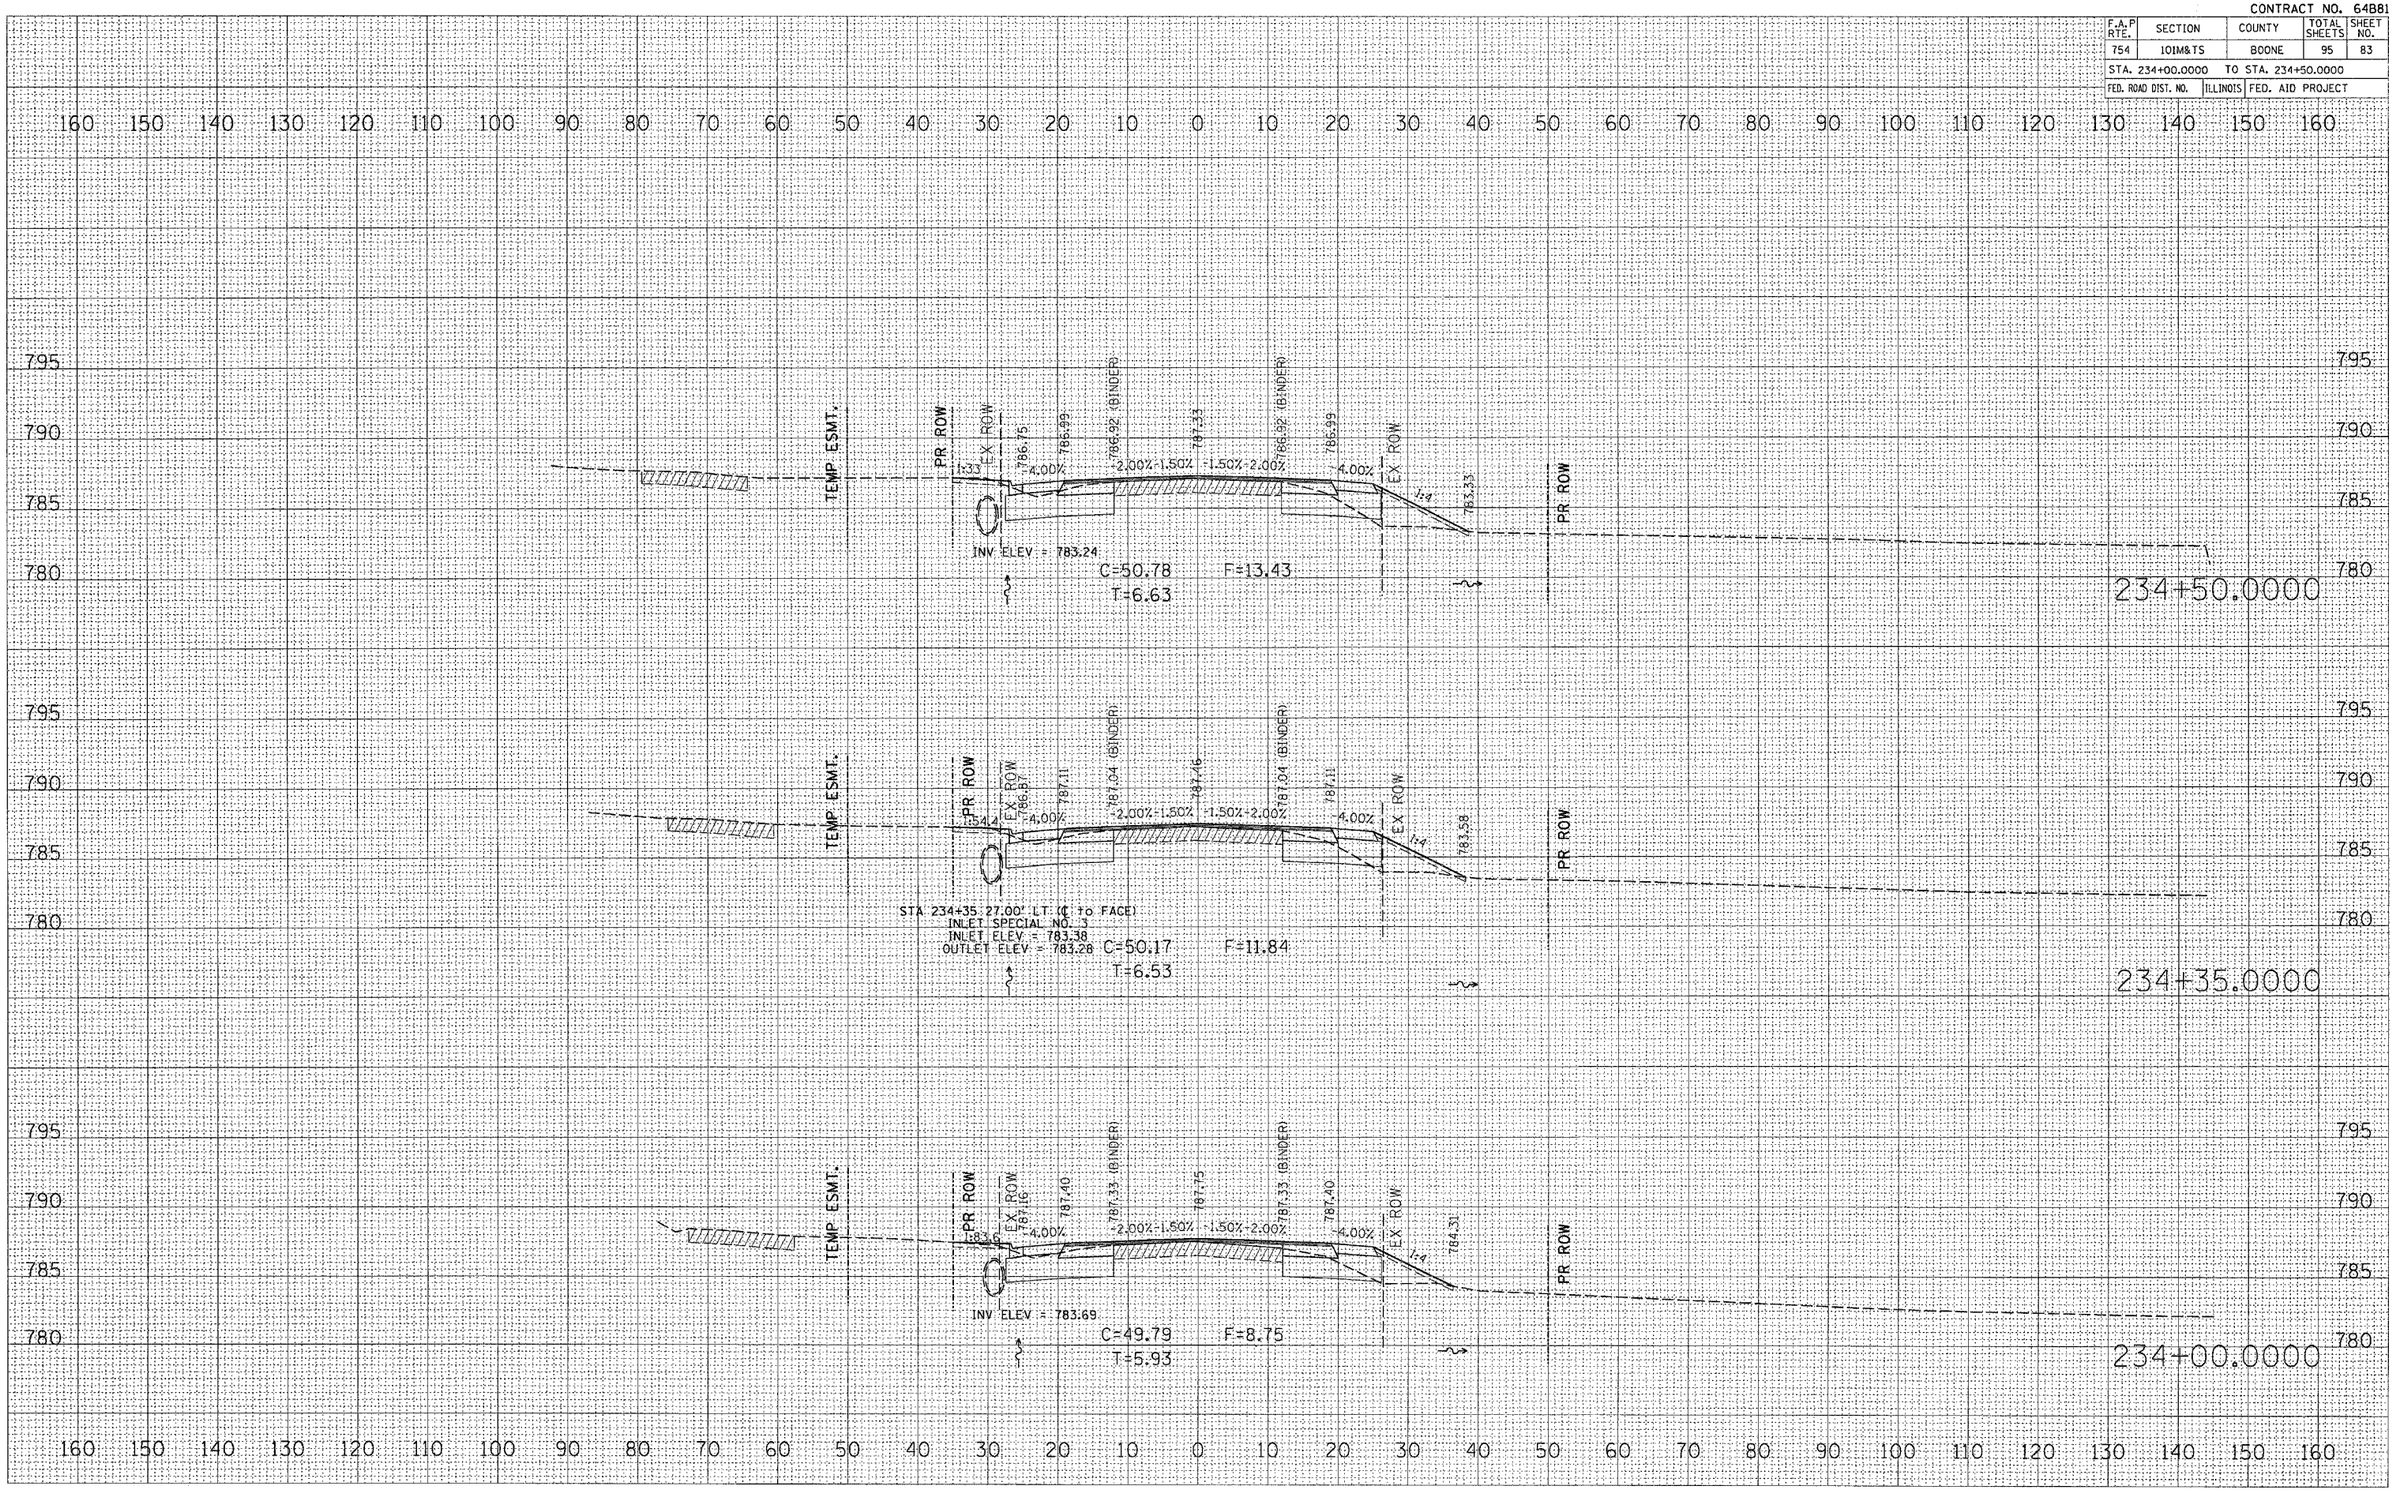

SQUAW PRAIRIE ROAD – WEST

FINAL SURVEY	BY	DATE
SURVEYED		
PLOTTED		
TEMPLATE		
AREAS		
AREAS CHECKED		
NOTE BOOK NO.		

ORIGINAL SURVEY	BY	DATE
SURVEYED		
PLOTTED		
TEMPLATE		
AREAS		
AREAS CHECKED		
NOTE BOOK NO.		

PLOT DATE = Fri Dec 08 11:01:49 2006
FILE NAME = c:\pwworking\d-district\00001\d0001\sht\sht83.dgn
PLOT SCALE = 10.0000 ' / in.
USER NAME = poisumaj