ORIGINAL SURVEY | NOTE BOOK | NO. | SURVEYED | PLOTTED | TEMPLATE | AREAS | AREAS CHECKED

FINAL SURVEY | NOTE BOOK | NO. | SURVEYED | PLOTTED | TEMPLATE | AREAS | AREAS CHECKED

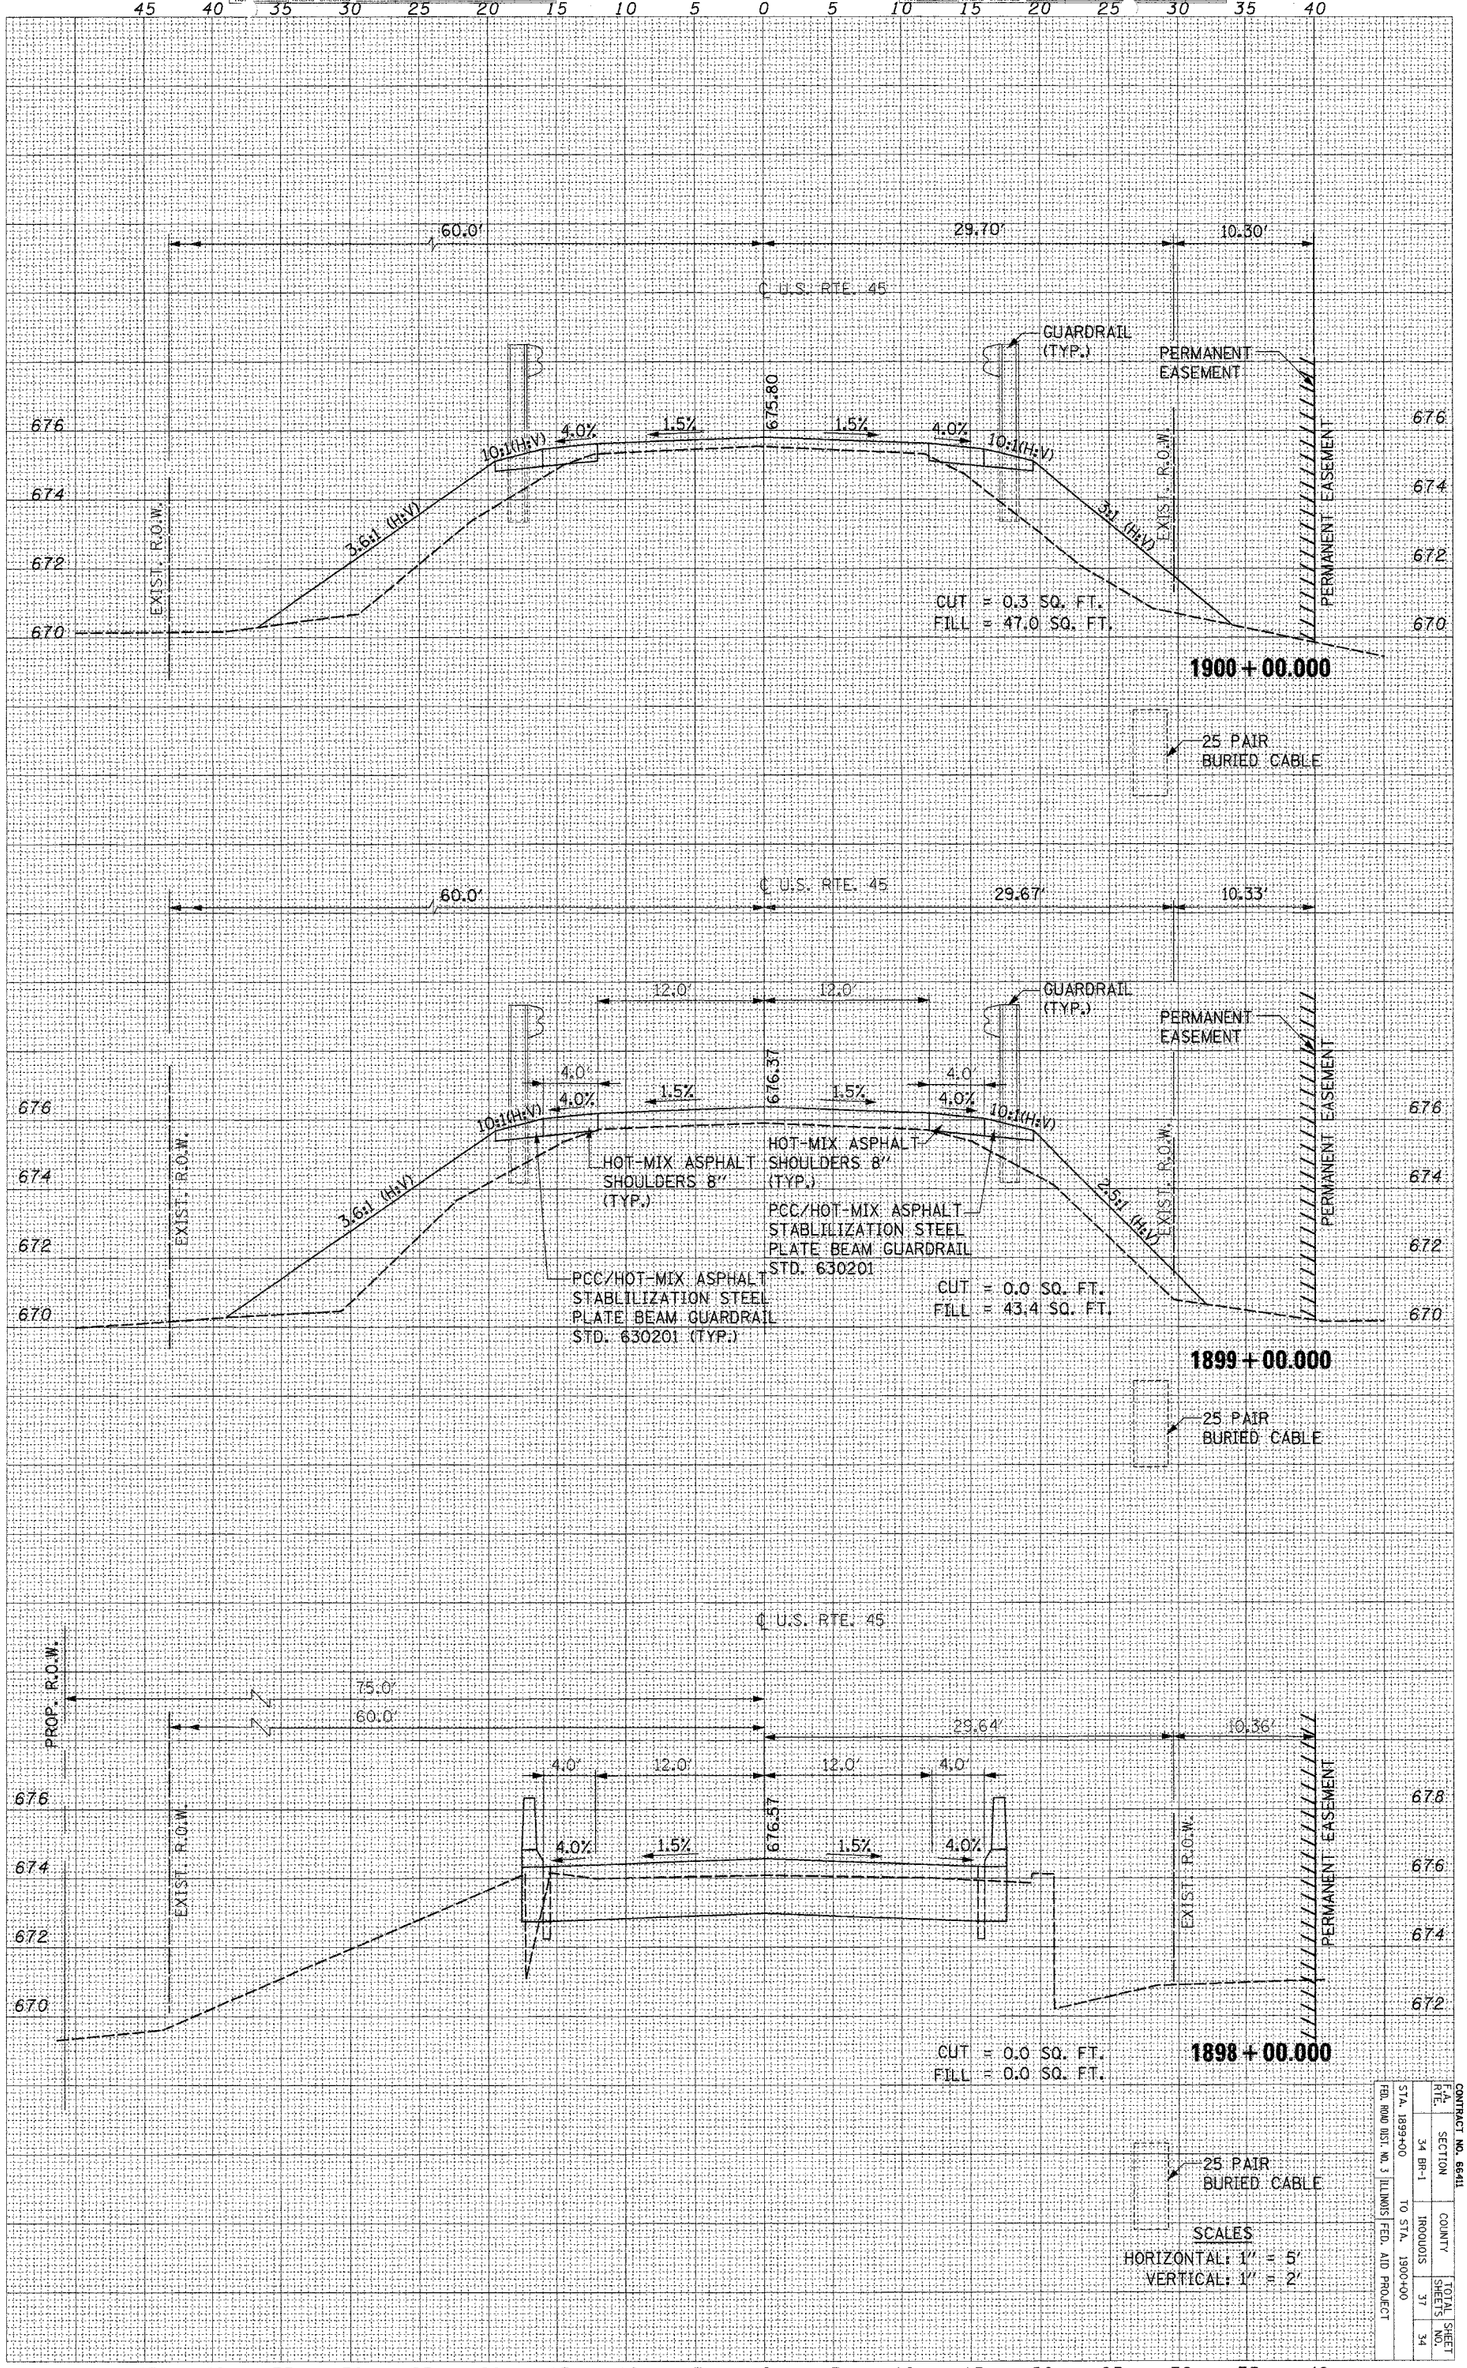

CONTRACT NO. 66411

F.A. RTE.	SECTION	COUNTY	TOTAL SHEETS	SHEET NO.
	34 BR-1	IROQUOIS	37	34

STA. 1899+00.00 TO STA. 1900+00.00

FED. ROAD DIST. NO. 1 ILLINOIS FED. AID PROJECT

...\Civil\Sht\1460.2 xsection.sht 10/13/2008 04:55:40 PM Plotted by: rannalah