CONTRACT NO. 66642

F.A. RTE.	SECTION	COUNTY	TOTAL SHEETS	SHEET NO.
5605	(TX-1, 17)L	BUREAU & LASALLE	14	8
STA.		TO STA.		
FED. ROAD DIST. NO. _	ILLINOIS	FED. AID PROJECT		

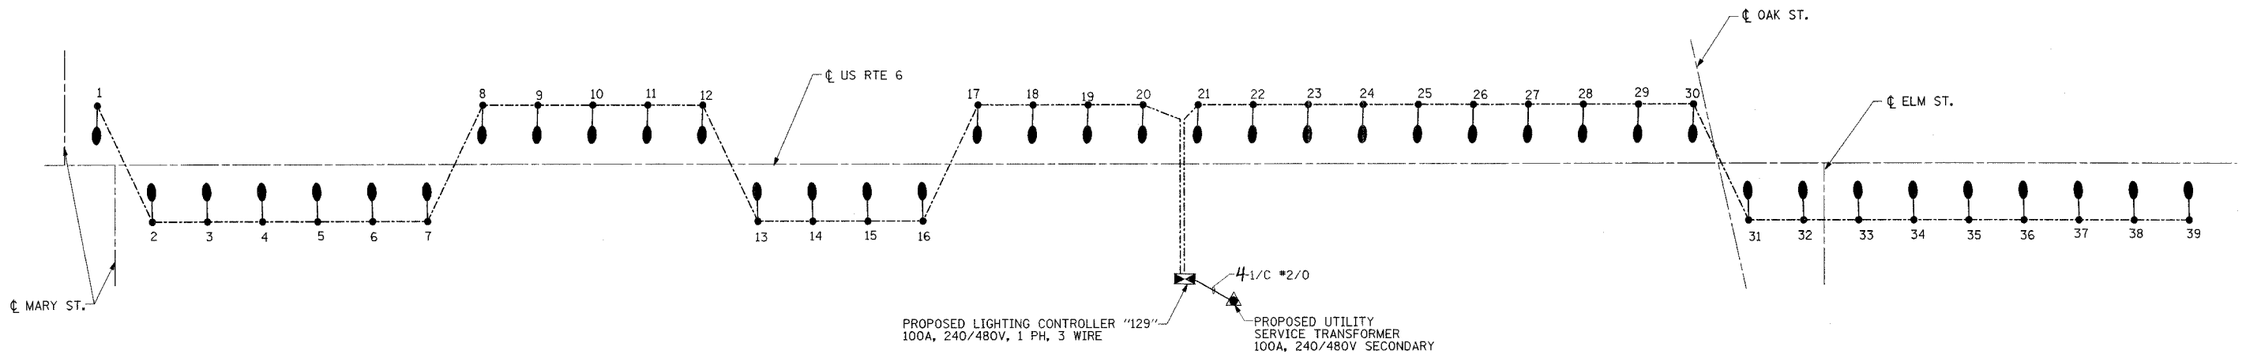

LIGHTING CONTROLLER "129" ONE LINE DIAGRAM

LOAD TABULATION FOR LIGHTING CONTROLLER "129"
SYSTEM VOLTAGE 240/480V, SINGLE PHASE, 2-WIRE

CKTS #	DESCRIPTION	CKT LOAD AMPS
A	20-400W HPS LUM.	20
B	19-400W HPS LUM.	19
	TOTAL	39

PLAN		BY	DATE
NOTE BOOK NO.	SURVEYED PLOTTED ALIGNMENT CHECKED RT. OF WAY CHECKED ROAD FILE NAME		

PROFILE		BY	DATE
NOTE BOOK NO.	SURVEYED PLOTTED GRADES CHECKED B.M. NOTED PTROUTINE NOTATING GRAD		

DATE: 12/19/2006
FILENAME: n:\jvm\5291\springvalley\design\Proposed\Par\C291-one.line.dgn

Ciorba Group, Inc.
CONSULTING ENGINEERS
5507 North Cumberland Avenue, Suite 402 Chicago, Illinois 60656
Tel. 773.775.4009 Fax 773.775.4014 Email chicago@ciorba.com

REVISIONS	
NAME	DATE

ILLINOIS DEPARTMENT OF TRANSPORTATION
U.S. ROUTE 6 (SPRING VALLEY) LIGHTING

ONE LINE DIAGRAM

SCALE: NONE
DATE: DEC. 2006

DRAWN BY: MLB
CHECKED BY: JVM