CONTRACT NO. 70546

F.A.I. RTE.	SECTION	COUNTY	TOTAL SHEETS	SHEET NO.
74	*	VERMILION	105	88
STA. 2010+50.00		TO STA. 2011+25.00		
FED. ROAD DIST. NO.	ILLINOIS	FED. AID PROJECT		

* D5 CABLE GUARD 2007-1

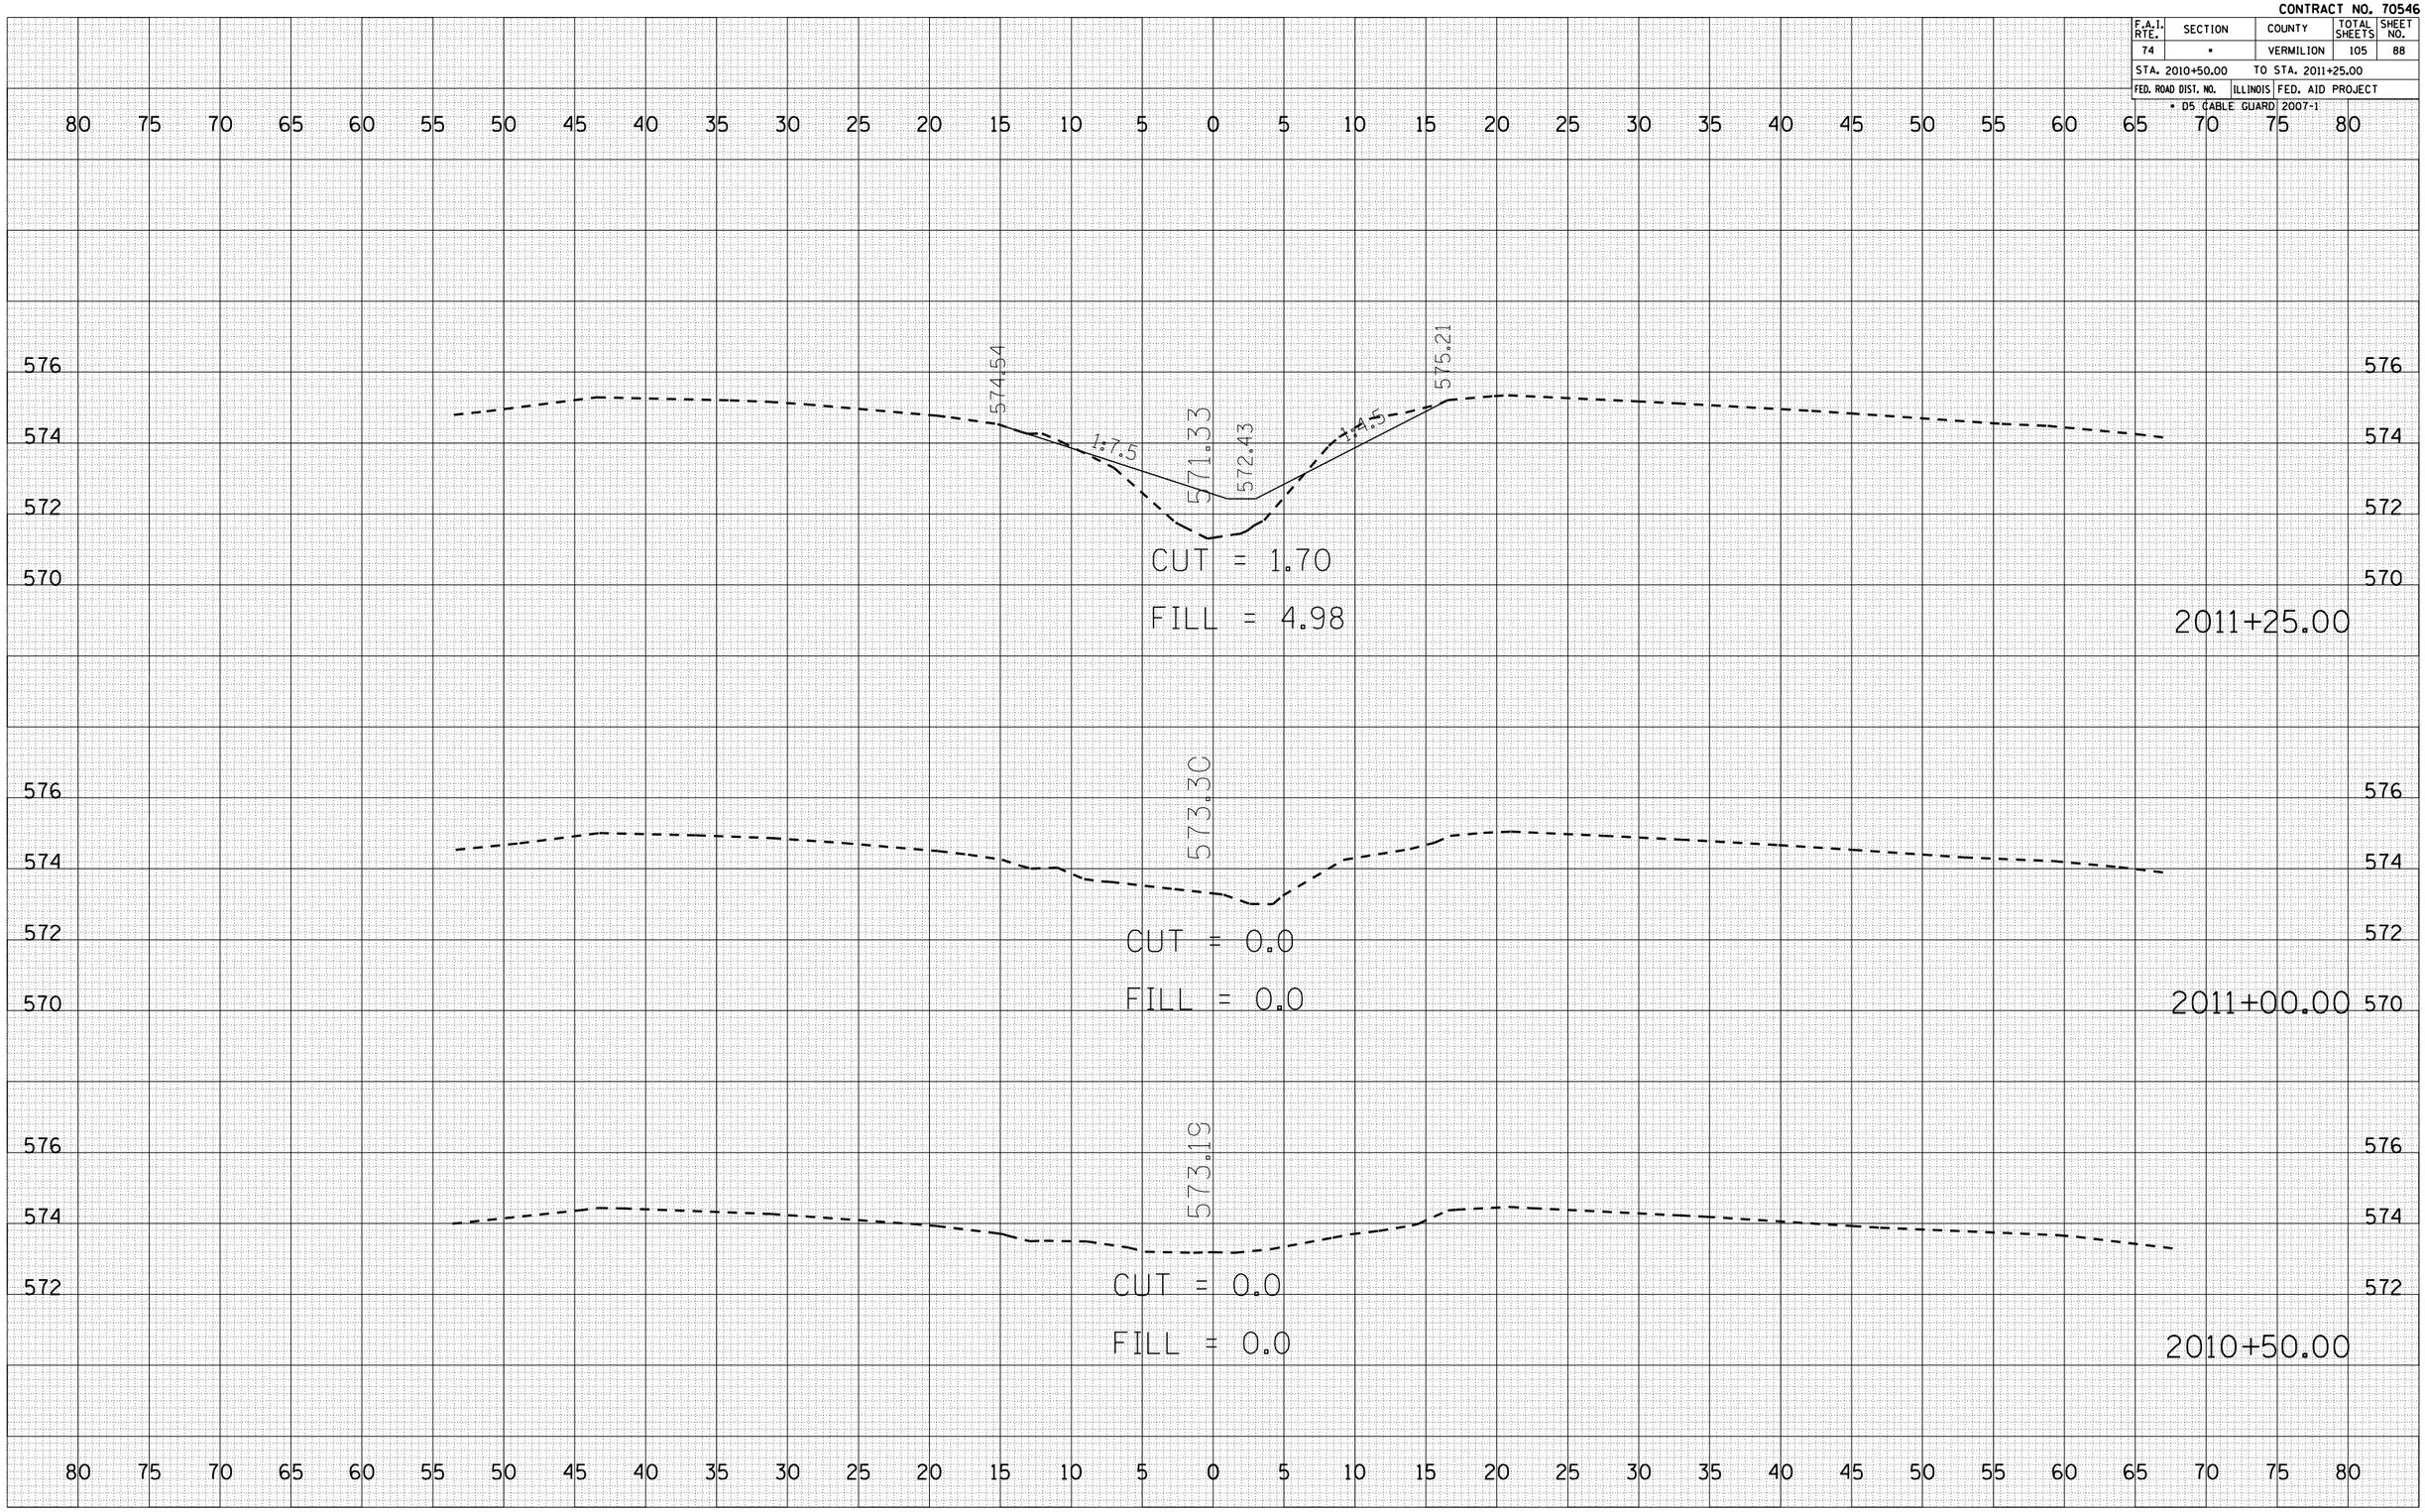

FINAL SURVEY	BY	DATE
SURVEYED		
PLOTTED		
TRAVERSE		
AREAS		
AREAS CHECKED		
NOTE BOOK NO.		

ORIGINAL SURVEY	BY	DATE
SURVEYED		
PLOTTED		
TRAVERSE		
AREAS		
AREAS CHECKED		
NOTE BOOK NO.		

PLOT DATE = 12/13/2006
FILE NAME = c:\projects\d560686 (-81)\bowman\74-22-01\ss\ss88.dgn
PLOT SCALE = 10.5882 ' / IN.
USER NAME = craigre