CONTRACT NO. 70564

F.A. RTE.	SECTION	COUNTY	TOTAL SHEETS	SHEET NO.
VAR.	*	**	27	15

* D5 CRACK & JOINT SEAL 2007-2
** DEWITT/PIATT

LOCATION #2

EXISTING TYPICAL CROSS SECTION – FAP 717 (IL 10) (7)

STATION	TO	STATION
⑥ 1124+15.00		1127+26.91

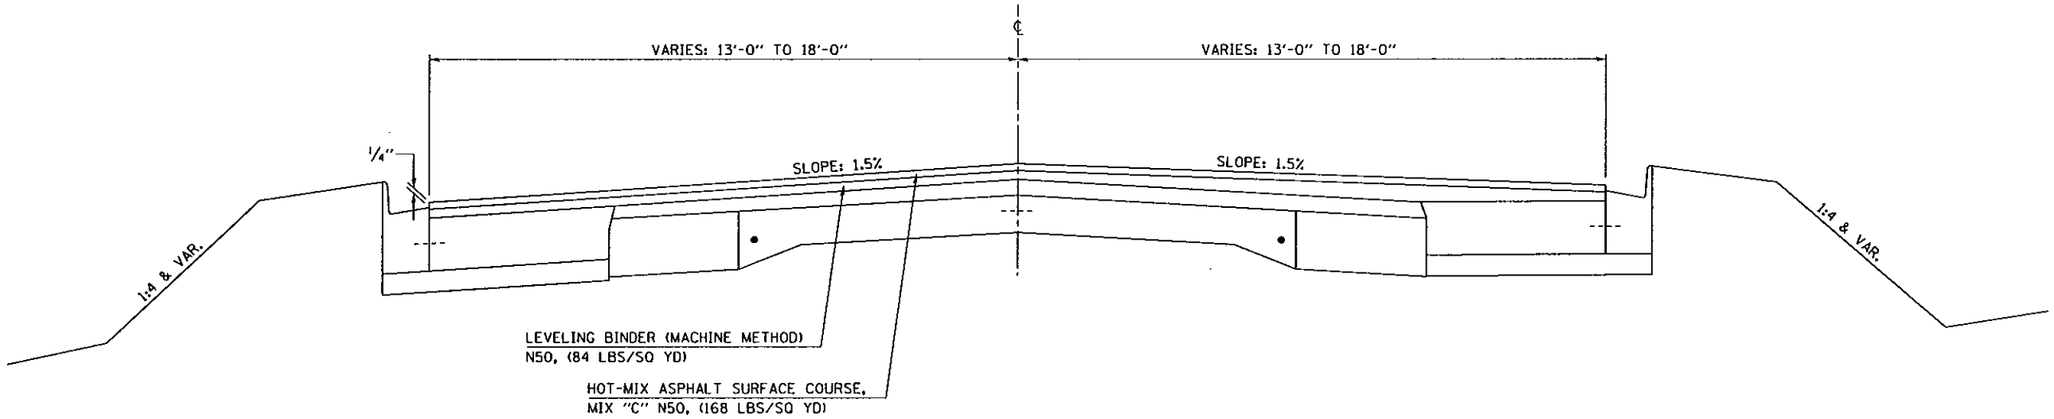

PLOT DATE = 11/15/2006
FILE NAME = c:\projects\d507906 ivd\70564\gensecbl.dgn
PLOT SCALE = 100.0000 ' / IN.
USER NAME = philipmjr