CONTRACT #72541

FAU ROUTE	SECTION	COUNTY	TOTAL SHEETS	SHEET NO.
8071	*	SANGAMON	559	82
STA.		TO STA.		
FED. ROAD DIST. NO.	ILLINOIS	FED. AID PROJECT		

(84-9-4)A,HBK,BY,BY-1 * 02-00382-02-PV

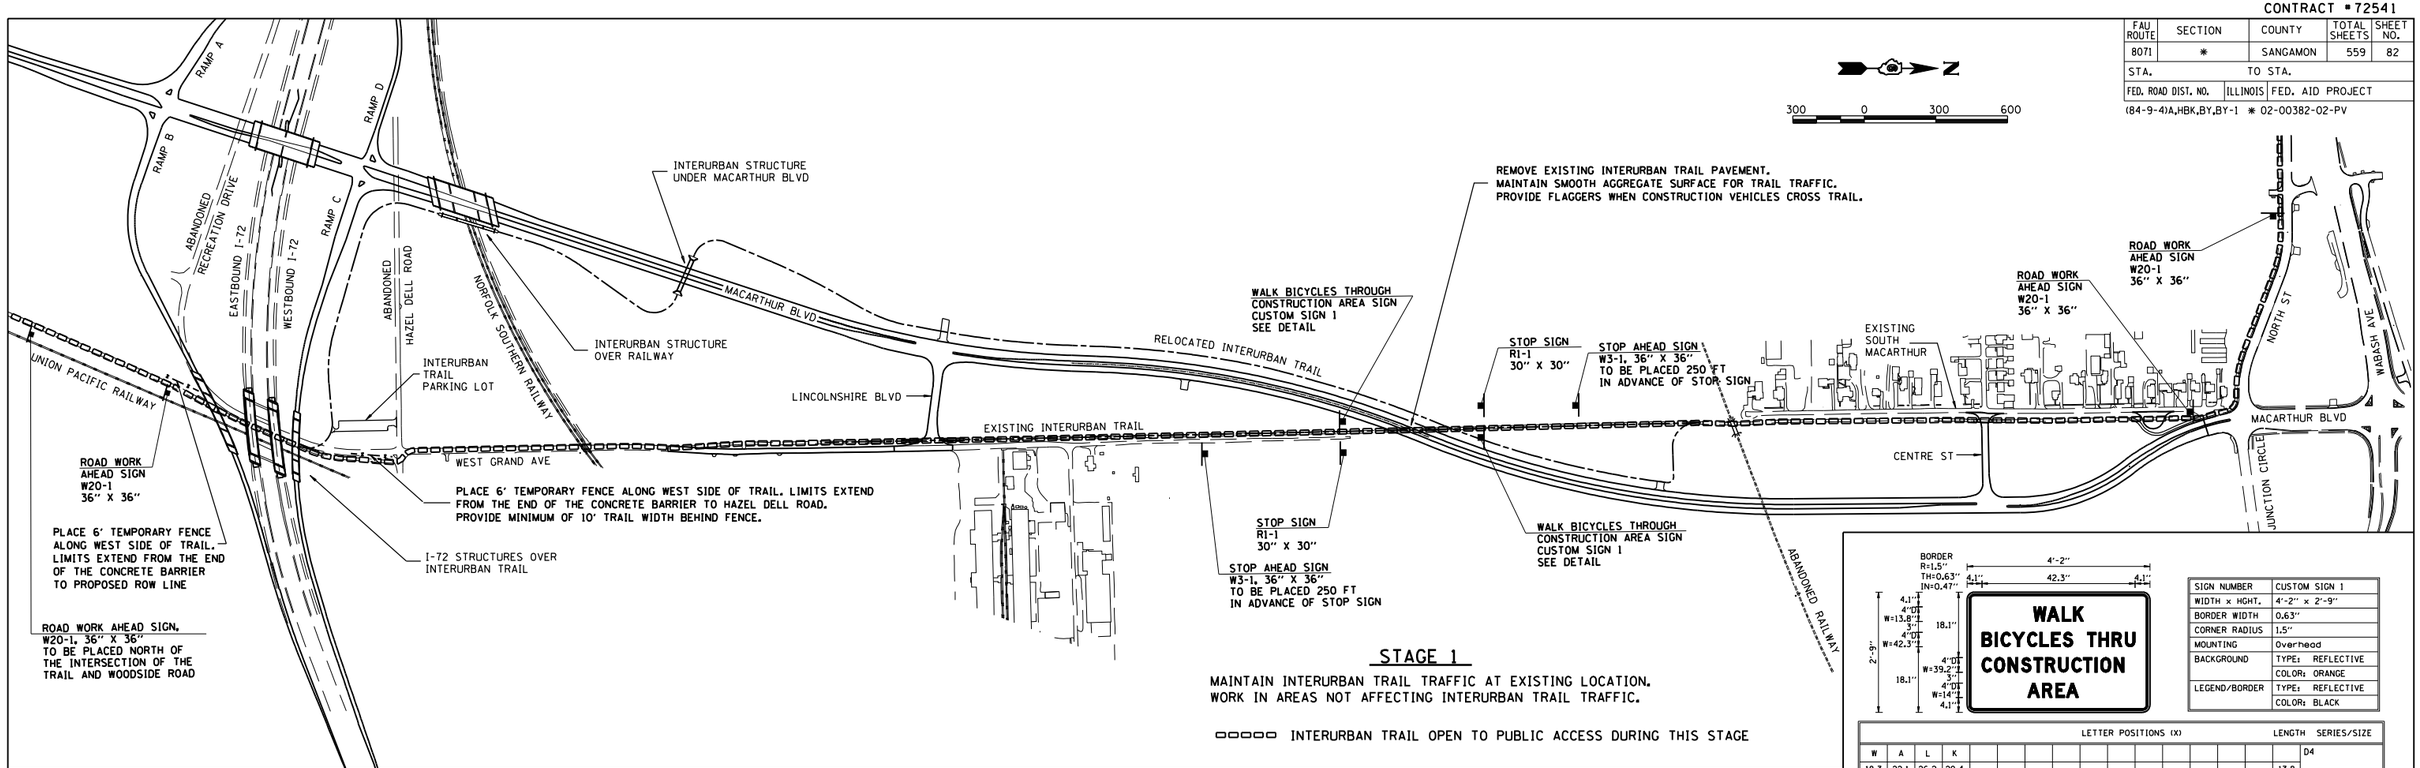

STAGE 1

MAINTAIN INTERURBAN TRAIL TRAFFIC AT EXISTING LOCATION.
WORK IN AREAS NOT AFFECTING INTERURBAN TRAIL TRAFFIC.

INTERURBAN TRAIL OPEN TO PUBLIC ACCESS DURING THIS STAGE

SIGN NUMBER	CUSTOM SIGN 1
WIDTH x HGHT.	4'-2" x 2'-9"
BORDER WIDTH	0.63"
CORNER RADIUS	1.5"
MOUNTING	Overhead
BACKGROUND	TYPE: REFLECTIVE
	COLOR: ORANGE
LEGEND/BORDER	TYPE: REFLECTIVE
	COLOR: BLACK

LETTER POSITIONS (X)														LENGTH	SERIES/SIZE
W	A	L	K												D4
18.3	22.1	26.2	29.4											13.8	
B	I	C	Y	C	L	E	S		T	H	R	U			D4
4.1	7.7	9.3	12.5	16.6	20.1	23.3	26.5	29.2	33.2	36.4	40	43.6		42.3	
C	O	N	S	T	R	U	C	T	I	O	N				D4
4.1	7.5	11.3	15	18.4	21.6	25.2	28.9	32.1	35.3	36.8	40.6			39.2	
A	R	E	A												D4
16.7	20.8	24.4	27.4											14	

CUSTOM SIGN 1 DETAIL

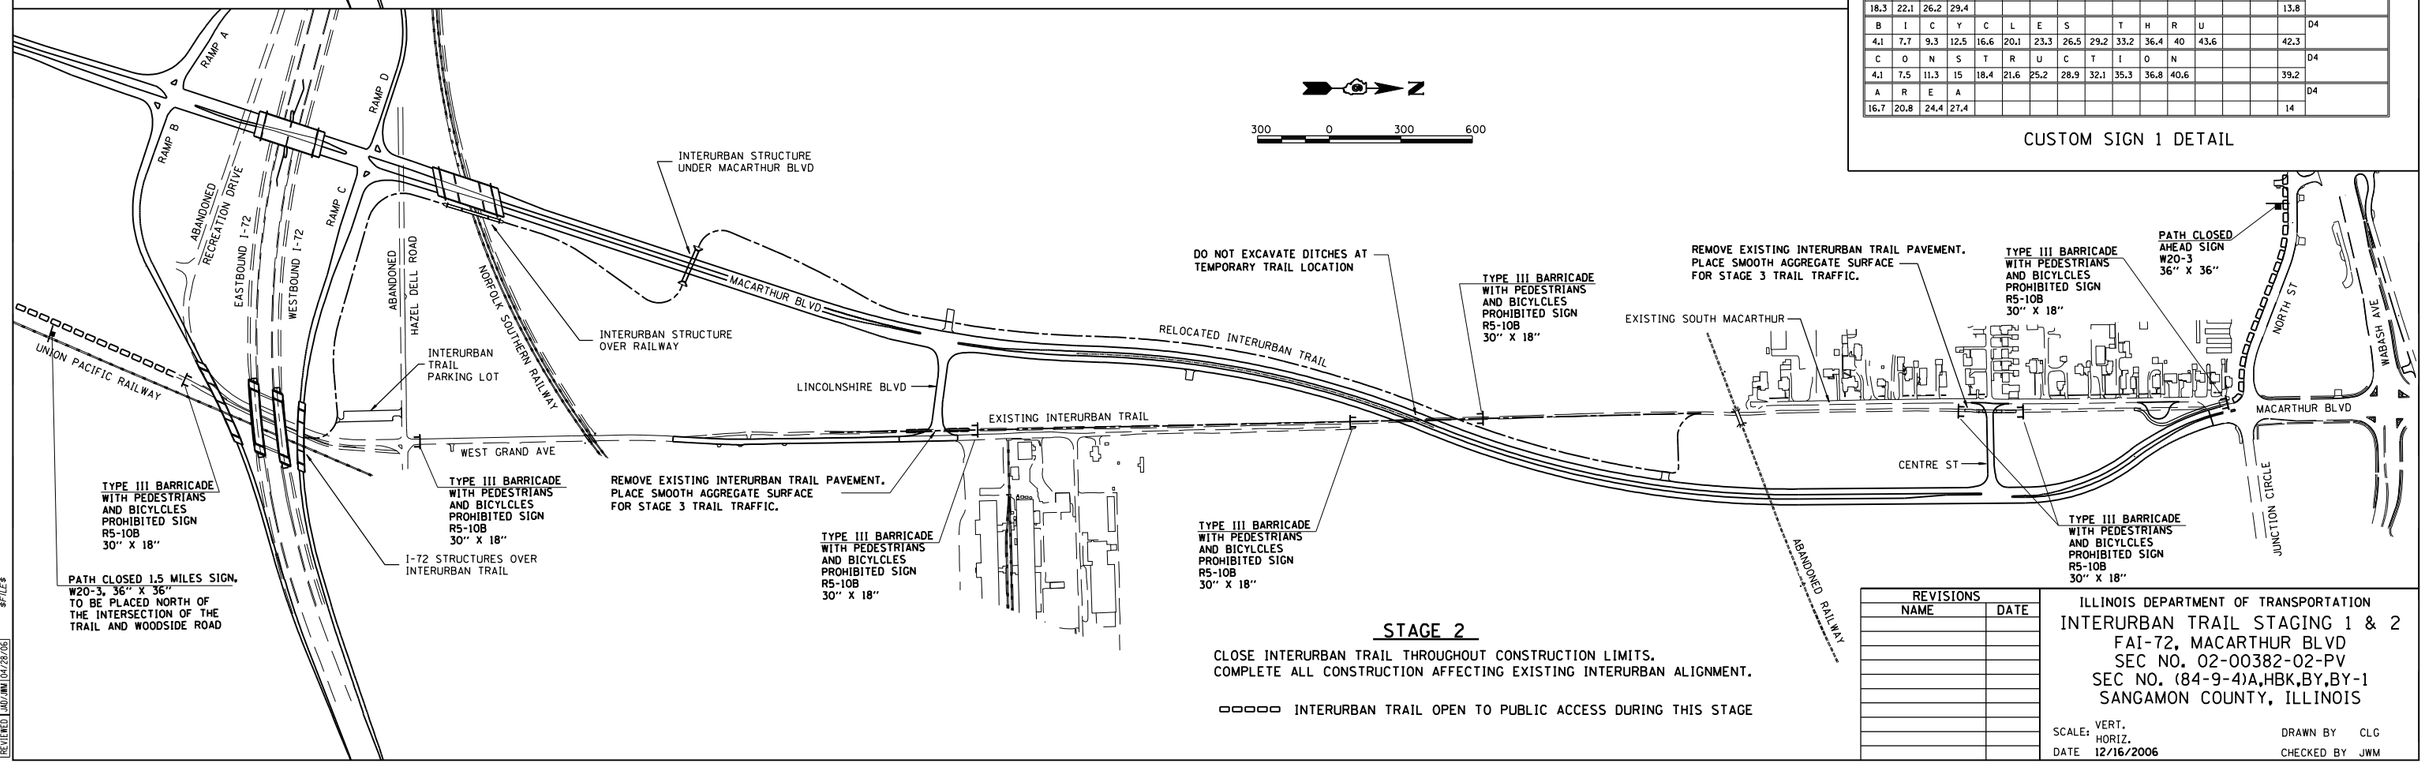

STAGE 2

CLOSE INTERURBAN TRAIL THROUGHOUT CONSTRUCTION LIMITS.
COMPLETE ALL CONSTRUCTION AFFECTING EXISTING INTERURBAN ALIGNMENT.

INTERURBAN TRAIL OPEN TO PUBLIC ACCESS DURING THIS STAGE

REVISIONS	
NAME	DATE

ILLINOIS DEPARTMENT OF TRANSPORTATION

INTERURBAN TRAIL STAGING 1 & 2

FAI-72, MACARTHUR BLVD
SEC NO. 02-00382-02-PV
SEC NO. (84-9-4)A,HBK,BY,BY-1
SANGAMON COUNTY, ILLINOIS

SCALE: VERT. HORIZ.
DATE 12/16/2006
DRAWN BY CLG
CHECKED BY JWM

PLAN — SURVEYED / PLOTTED / ALIGNMENT CHECKED / FIT OF W.V. CHECKED / DGN FILE NAME / NOTE BOOK NO. / BY / DATE

PROFILE — SURVEYED / PLOTTED / GRADES CHECKED / B.M. NOTED / PROFILE NOTATNS CH'KD / NOTE BOOK NO. / BY / DATE

LAYOUT	CLG	04/28/06
DRAWN	CLG	04/28/06
REVIEWED	JWM	04/28/06

12/16/2006
#FILE#

© Copyright Hanson Professional Services Inc. 2006

HANSON