CONTRACT #72541

FAU ROUTE	SECTION	COUNTY	TOTAL SHEETS	SHEET NO.
8071	*	SANGAMON	559	114
STA.		TO STA.		
FED. ROAD DIST. NO.	ILLINOIS	FED. AID PROJECT		

(84-9-4)A,HBK,BY,BY-1 * 02-00382-02-PV

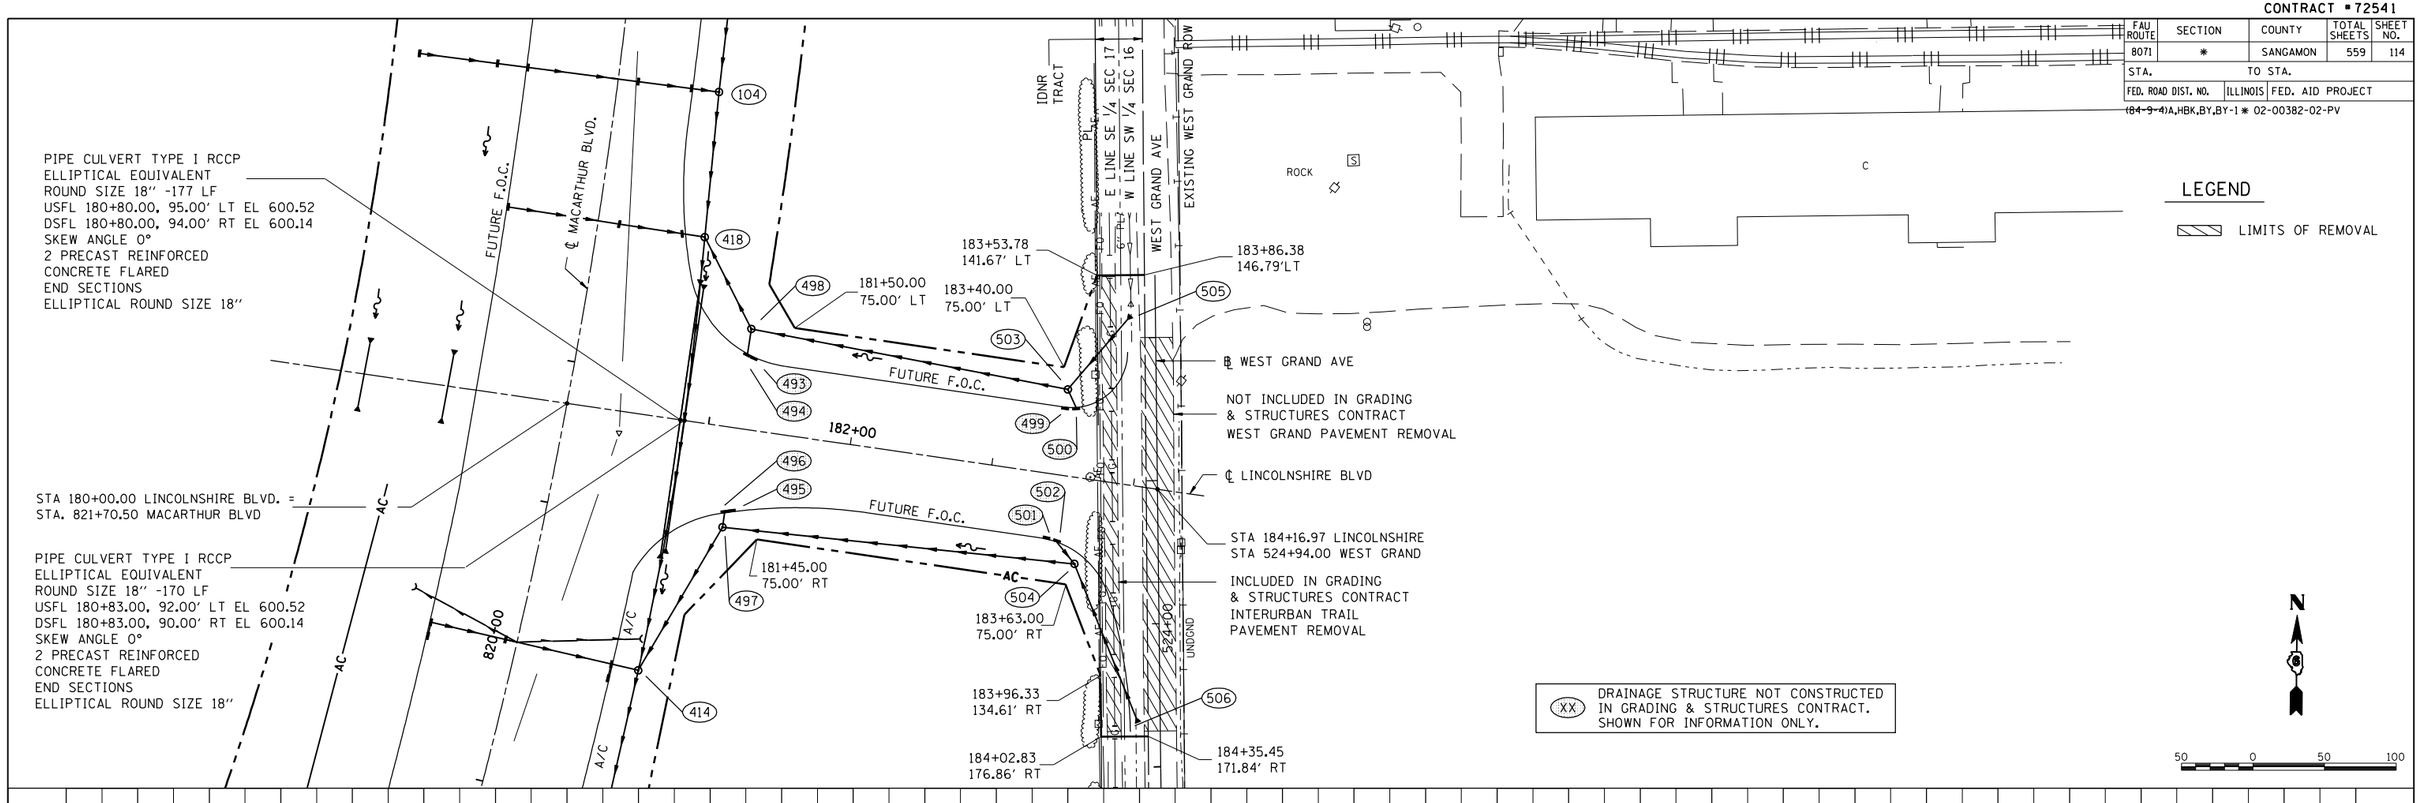

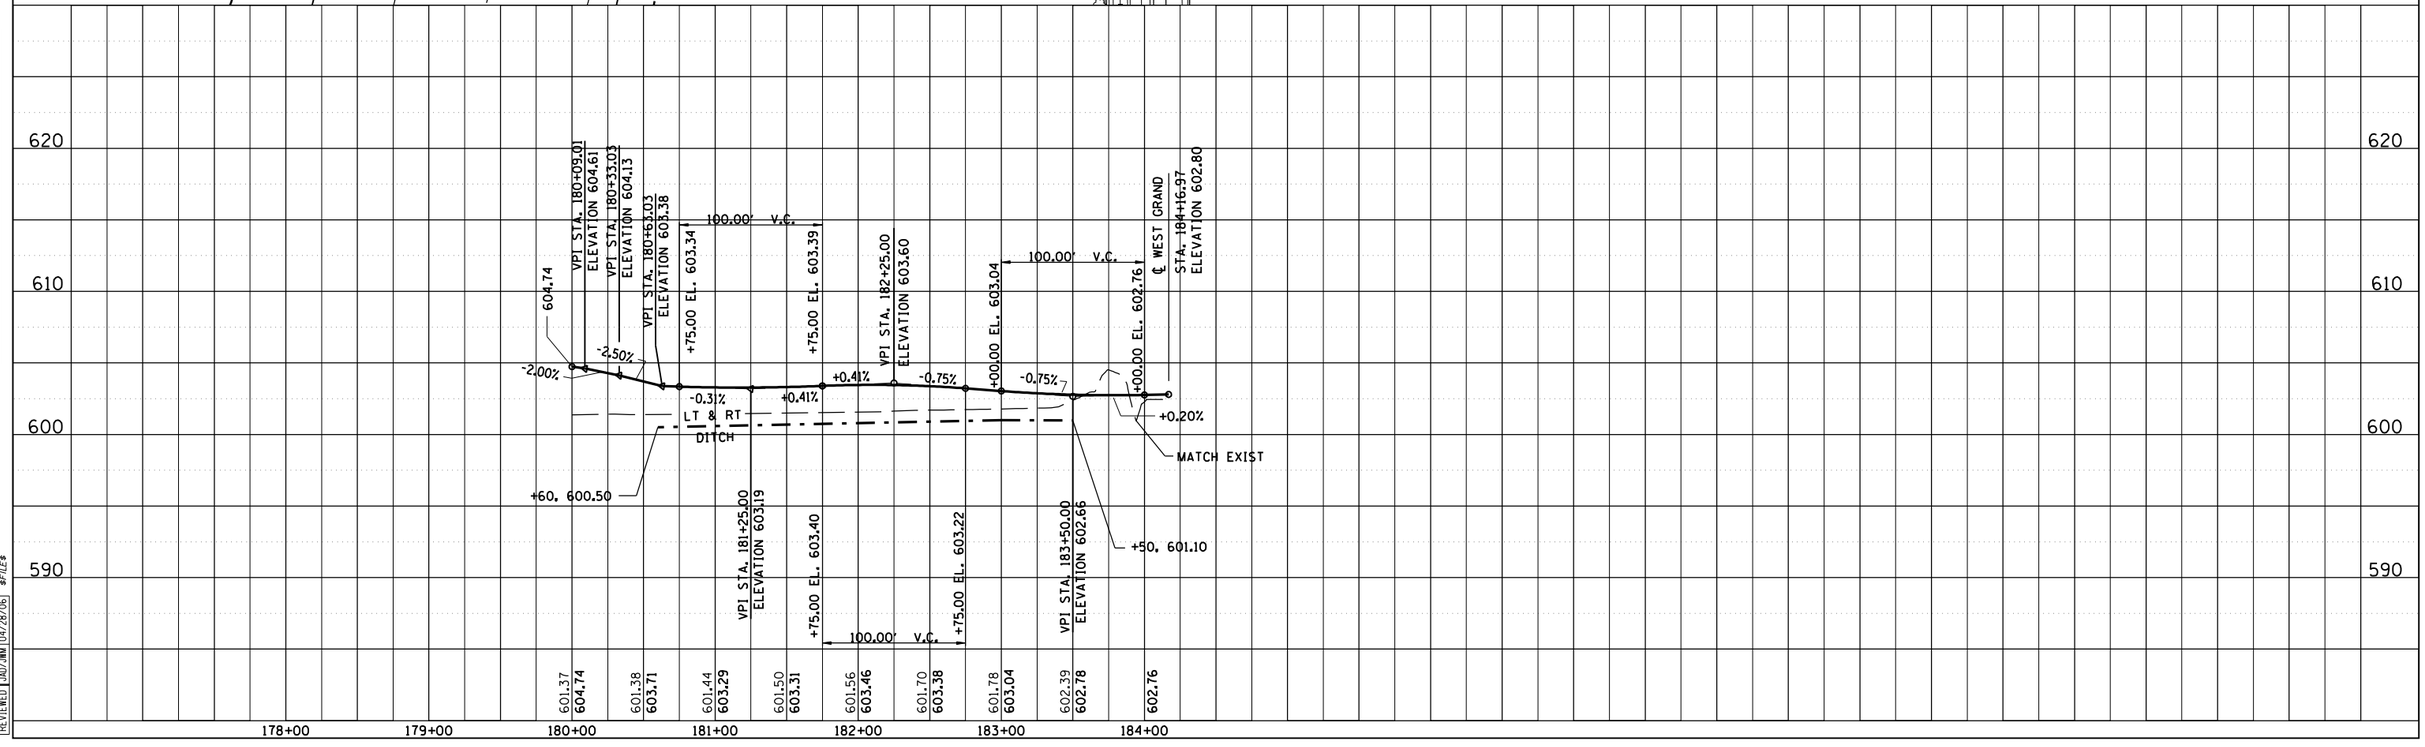

PLAN
SURVEYED
PLOTTED
ALIGNMENT CHECKED
RT. OF WY. CHECKED
CADD FILE NAME
NOTE BOOK
NO.
BY
DATE

PROFILE
SURVEYED
PLOTTED
GRADES CHECKED
B.M. NOTED
STRUCTURE NOTATIONS CHKD
NOTE BOOK
NO.
BY
DATE

LAYOUT	C.L.C.	04/28/06
DRAWN	C.L.C.	04/28/06
REVIEWED	JMD/JWW	04/28/06

12/16/2006
#FILE#

© Copyright Hanson Professional Services Inc. 2006

HANSON

LINCOLNSHIRE BLVD STA. 180+00 TO STA. 184+12.99