CONTRACT #72541

FAU ROUTE	SECTION	COUNTY	TOTAL SHEETS	SHEET NO.
8071	*	SANGAMON	559	182
STA.		TO STA.		
FED. ROAD DIST. NO.	ILLINOIS	FED. AID PROJECT		

(84-9-4)A,HBK,BY,BY-1 * 02-00382-02-PV

LEGEND

- PROPOSED FENCE
- EXISTING FENCE
- EXISTING FENCE TO BE REMOVED

120 0 120 240

NOTE

SEE PLAN & PROFILE SHEETS FOR ROW & A/C STATIONS & OFFSETS.

FENCE REMOVAL INCLUDED IN GRADING & STRUCTURES CONTRACT PROPOSED FENCE NOT INCLUDED

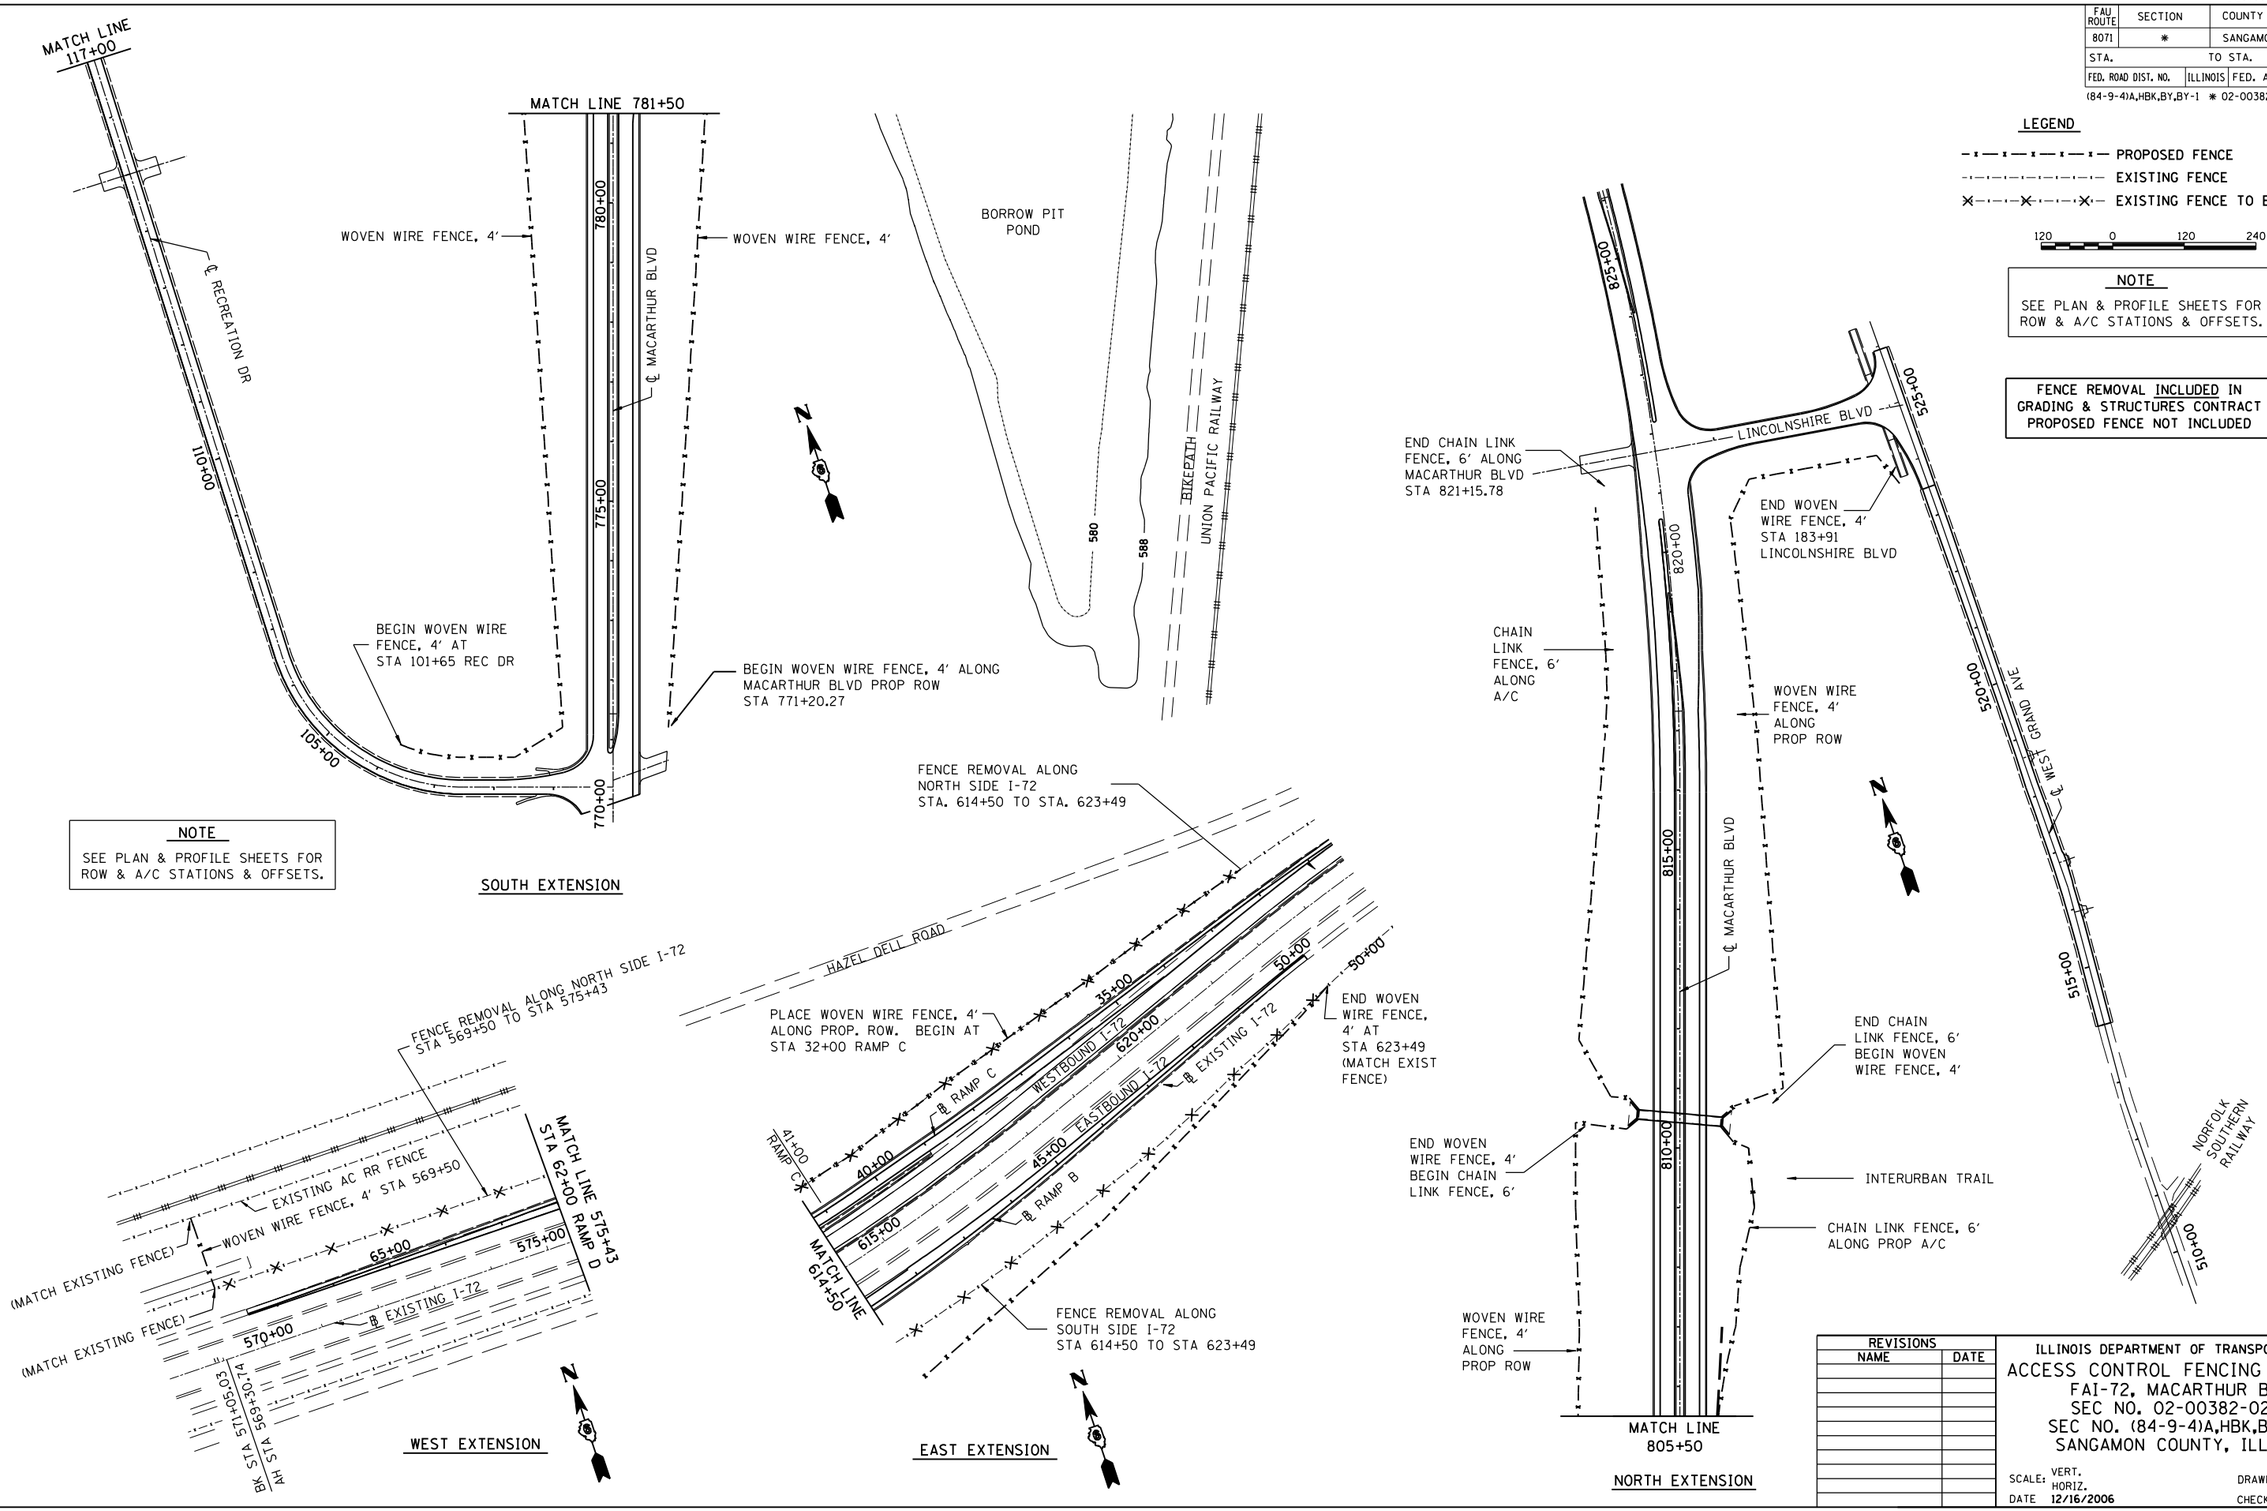

REVISIONS	
NAME	DATE

ILLINOIS DEPARTMENT OF TRANSPORTATION

ACCESS CONTROL FENCING LAYOUT-2
FAI-72, MACARTHUR BLVD
SEC NO. 02-00382-02-PV
SEC NO. (84-9-4)A,HBK,BY,BY-1
SANGAMON COUNTY, ILLINOIS

SCALE: VERT. HORIZ.
DATE 12/16/2006
DRAWN BY CLG
CHECKED BY JWM

PLAN: SURVEYED / PLOTTED / ALIGNMENT CHECKED / RT. OF WAY CHECKED / CADD FILE NAME / NOTE BOOK NO. / BY / DATE

PROFILE: SURVEYED / PLOTTED / GRADES CHECKED / STRUCTURE NOTATING CH'KD / STRUCTURE NOTATING CH'KD / NOTE BOOK NO. / BY / DATE

LAYOUT CLG 04/28/06
DRAWN CLG 04/28/06
REVIEWED JWM 04/28/06

12/16/2006
#FILE#

© Copyright Hanson Professional Services Inc. 2006

HANSON