CONTRACT #72541

FAU ROUTE	SECTION	COUNTY	TOTAL SHEETS	SHEET NO.
8071	*	SANGAMON	559	200b
STA.		TO STA.		
FED. ROAD DIST. NO.	ILLINOIS	FED. AID PROJECT		

(84-9-4)A,HBK,BY,BY-1 * 02-00382-02-PV

TEMPORARY HMA OVERLAY

2 OF 3

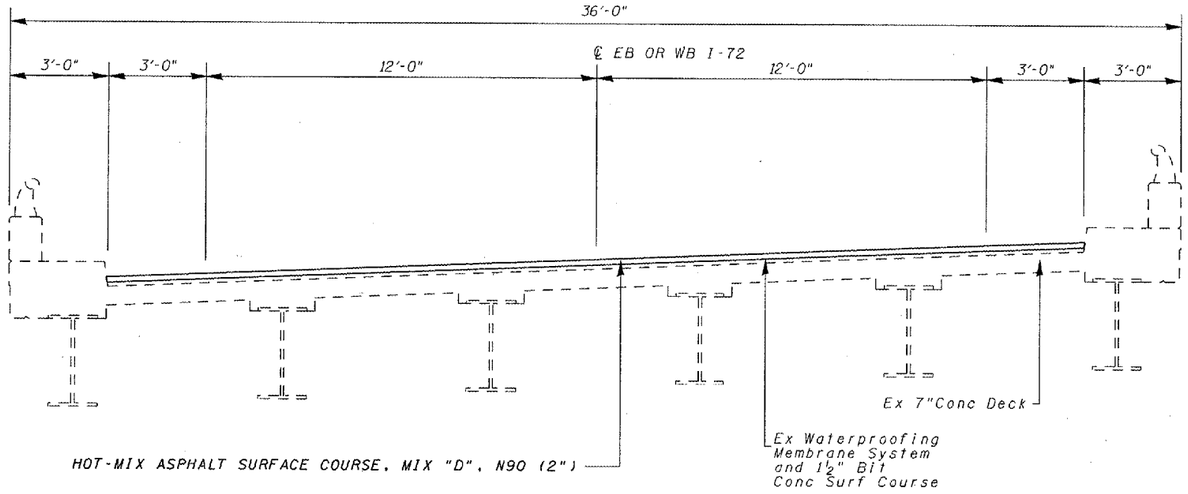

BRIDGE TYPICAL SECTION

STR NO. 084-0074 EB - 084-0075 WB
WB STA 607+58.59 TO 609+99.80
EB STA 607+10.74 TO 609+43.83

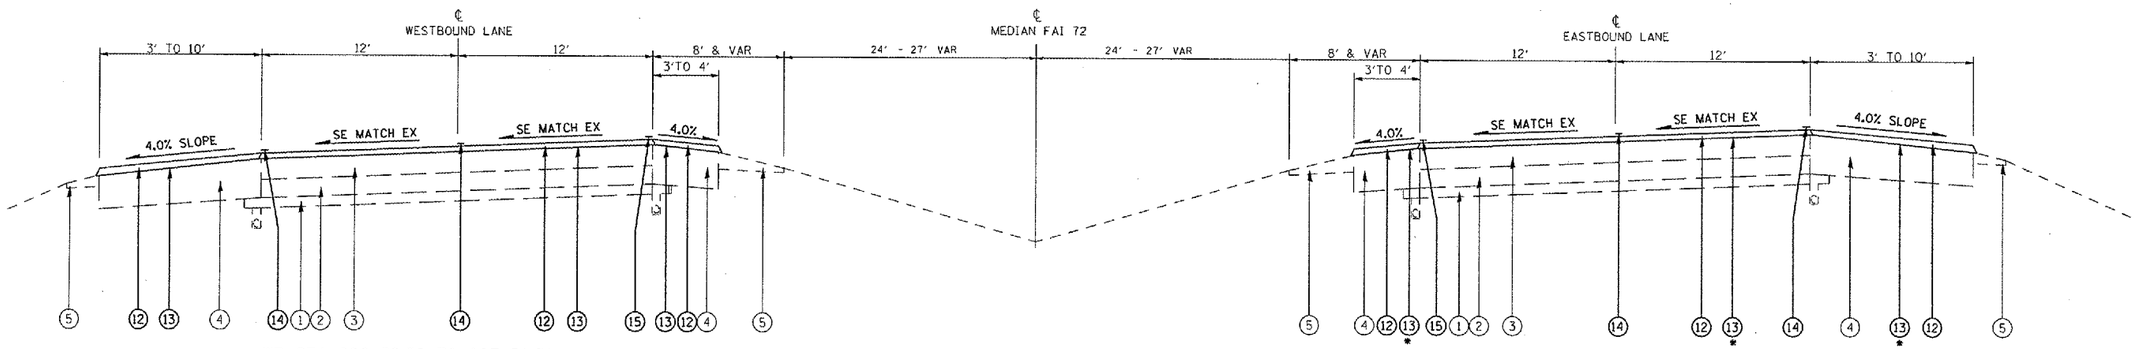

WB STA 606+58.59 TO 607+58.59
WB STA 609+99.80 TO 610+99.80

ROADWAY TYPICAL
FAI - 72

EB STA 606+10.74 TO 607+10.74
EB STA 609+43.82 TO 610+43.82

TEMPORARY OVERLAY
BILL OF MATERIALS

Item	Unit	Quantity
BITUMINOUS MATERIALS (PRIME COAT)	TON	1.2
HOT-MIX ASPHALT SURFACE REMOVAL - BUTT JOINT	SQ YD	1,274
HOT-MIX ASPHALT SURFACE COURSE, MIX "D", N90	TON	350
INLETS TO BE ADJUSTED	EACH	2
PAINT PAVEMENT MARKING - LINE 5"	FOOT	1,969

EXISTING LEGEND

(1) EX GRANULAR MATERIAL 4"
(2) EX CRPCC (7" WBL, 8" EBL)
(3) EX BITUMINOUS SURFACE COURSE (THICKNESS VARIES)
(4) EX BIT SHOULDERS (THICKNESS VARIES)
(5) EX AGGREGATE SHOULDERS

PROPOSED LEGEND

(12) PR HOT-MIX ASPHALT SURFACE COURSE, MIX "D", N90 (2")
(13) PR HOT-MIX ASPHALT SURFACE REMOVAL - BUTT JOINT
(14) PR PAINT PAVEMENT MARKING - LINE 5" (WHITE)
(15) PR PAINT PAVEMENT MARKING - LINE 5" (YELLOW)

* - SEE BUTT JOINT DETAIL FOR STATION RANGE

REVISIONS NAME	DATE

ILLINOIS DEPARTMENT OF TRANSPORTATION
TYPICAL SECTIONS
STR NO. 084-0074 EB - 084-0075 WB
SEC NO. 02-00382-02-PV
SEC NO. (84-9-4)A,HBK,BY,BY-1
SANGAMON COUNTY, ILLINOIS

SCALE: VERT. HORIZ. DRAWN BY
DATE CHECKED BY

PLOT DATE = 1/25/2007
FILE NAME = c:\projects\d652602\hanson_final2\addendum.dgn
PLOT SCALE = 185.8824 ' / in.
USER NAME = laughlin1