CONTRACT #72541

(84-9-4)A,HBK,BY,BY-1 • 02-00382-02-PV

F.A.U. RTE.	SECTION	COUNTY	TOTAL SHEETS	SHEET NO.
8071	•	SANGAMON	559	364
STA.		TO STA.		
FED. ROAD DIST. NO.	ILLINOIS	FED. AID PROJECT		

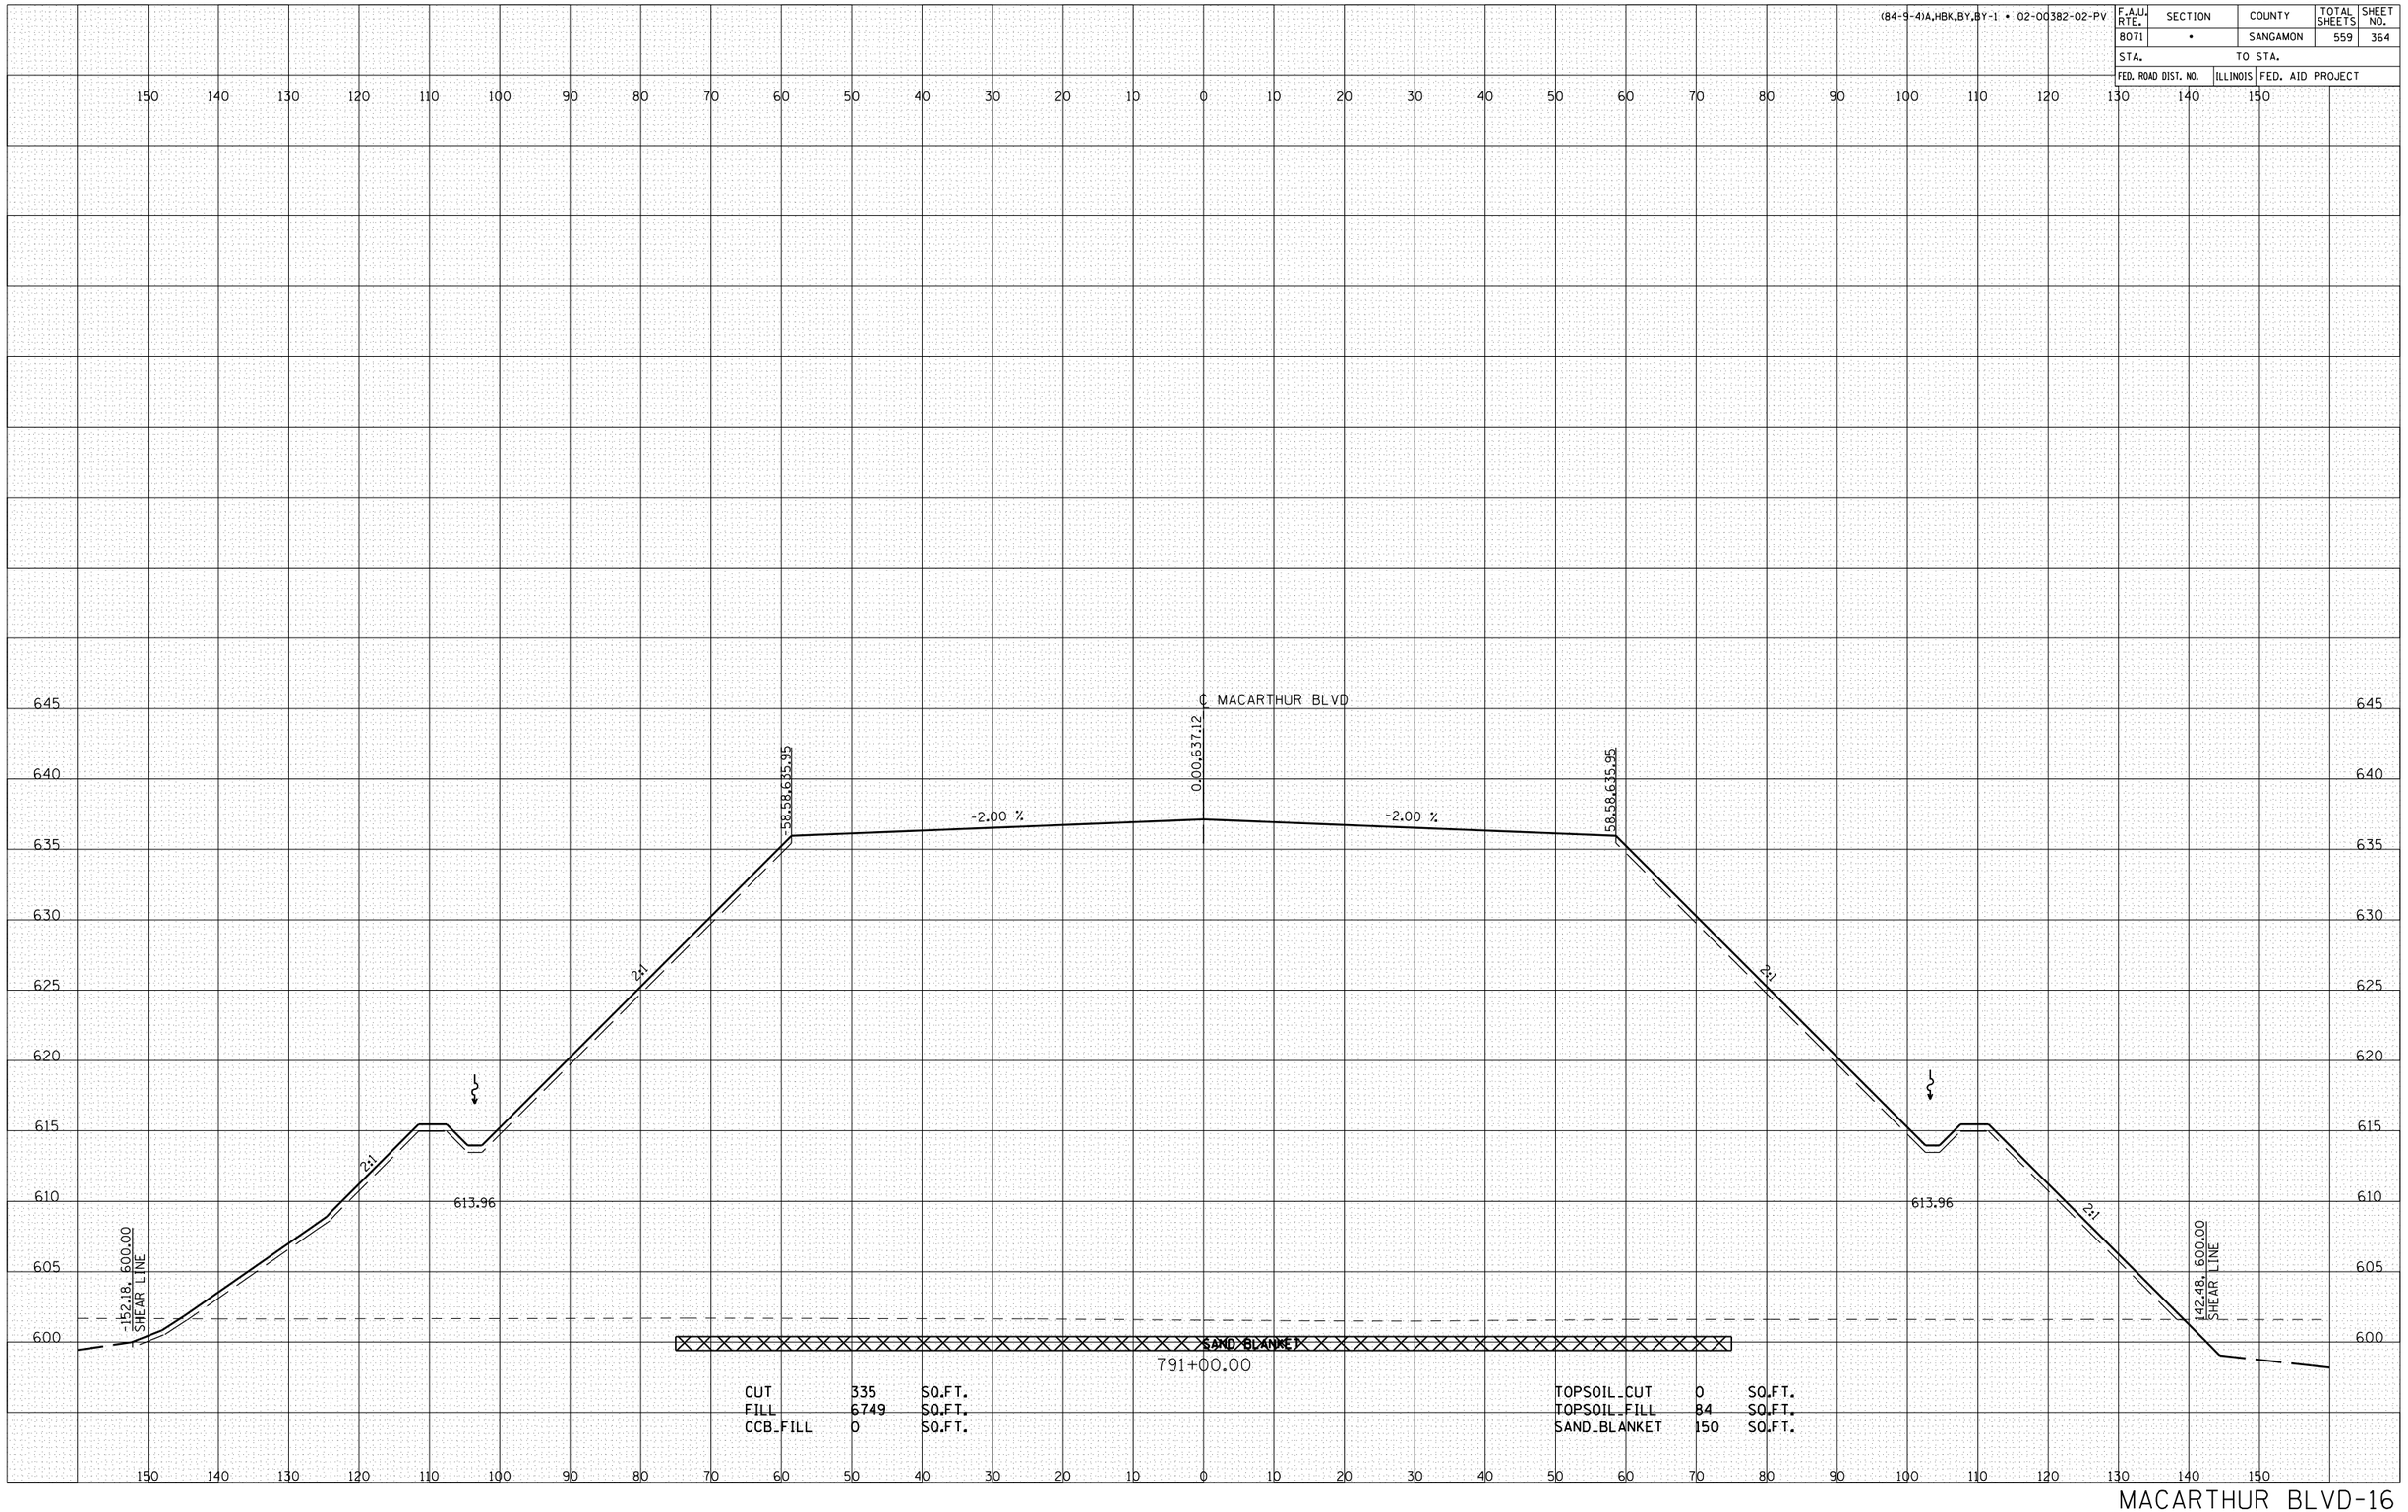

CUT	335	SQ.FT.	TOPSOIL CUT	0	SQ.FT.
FILL	6749	SQ.FT.	TOPSOIL FILL	84	SQ.FT.
CCB FILL	0	SQ.FT.	SAND BLANKET	150	SQ.FT.

FINAL SURVEY		BY	DATE
NOTE BOOK	SURVEYED		
	PLOTTED		
	TRANSCRIBE		
	AREAS		
NO.	AREAS CHECKED		

ORIGINAL SURVEY		BY	DATE
NOTE BOOK	SURVEYED		
	PLOTTED		
	TRANSCRIBE		
	AREAS		
NO.	AREAS CHECKED		