CONTRACT #72541

(84-9-4)A,HBK,BY,BY-1 • 02-00382-02-PV

F.A.U. RTE.	SECTION	COUNTY	TOTAL SHEETS	SHEET NO.
8071	•	SANGAMON	559	365
STA.		TO STA.		
FED. ROAD DIST. NO.	ILLINOIS	FED. AID PROJECT		

FINAL SURVEY — NOTE BOOK — NO. — BY — DATE
SURVEYED
PLOTTED
PLANIMETER
AREAS
AREAS CHECKED

ORIGINAL SURVEY — NOTE BOOK — NO. — BY — DATE
SURVEYED
PLOTTED
PLANIMETER
AREAS
AREAS CHECKED

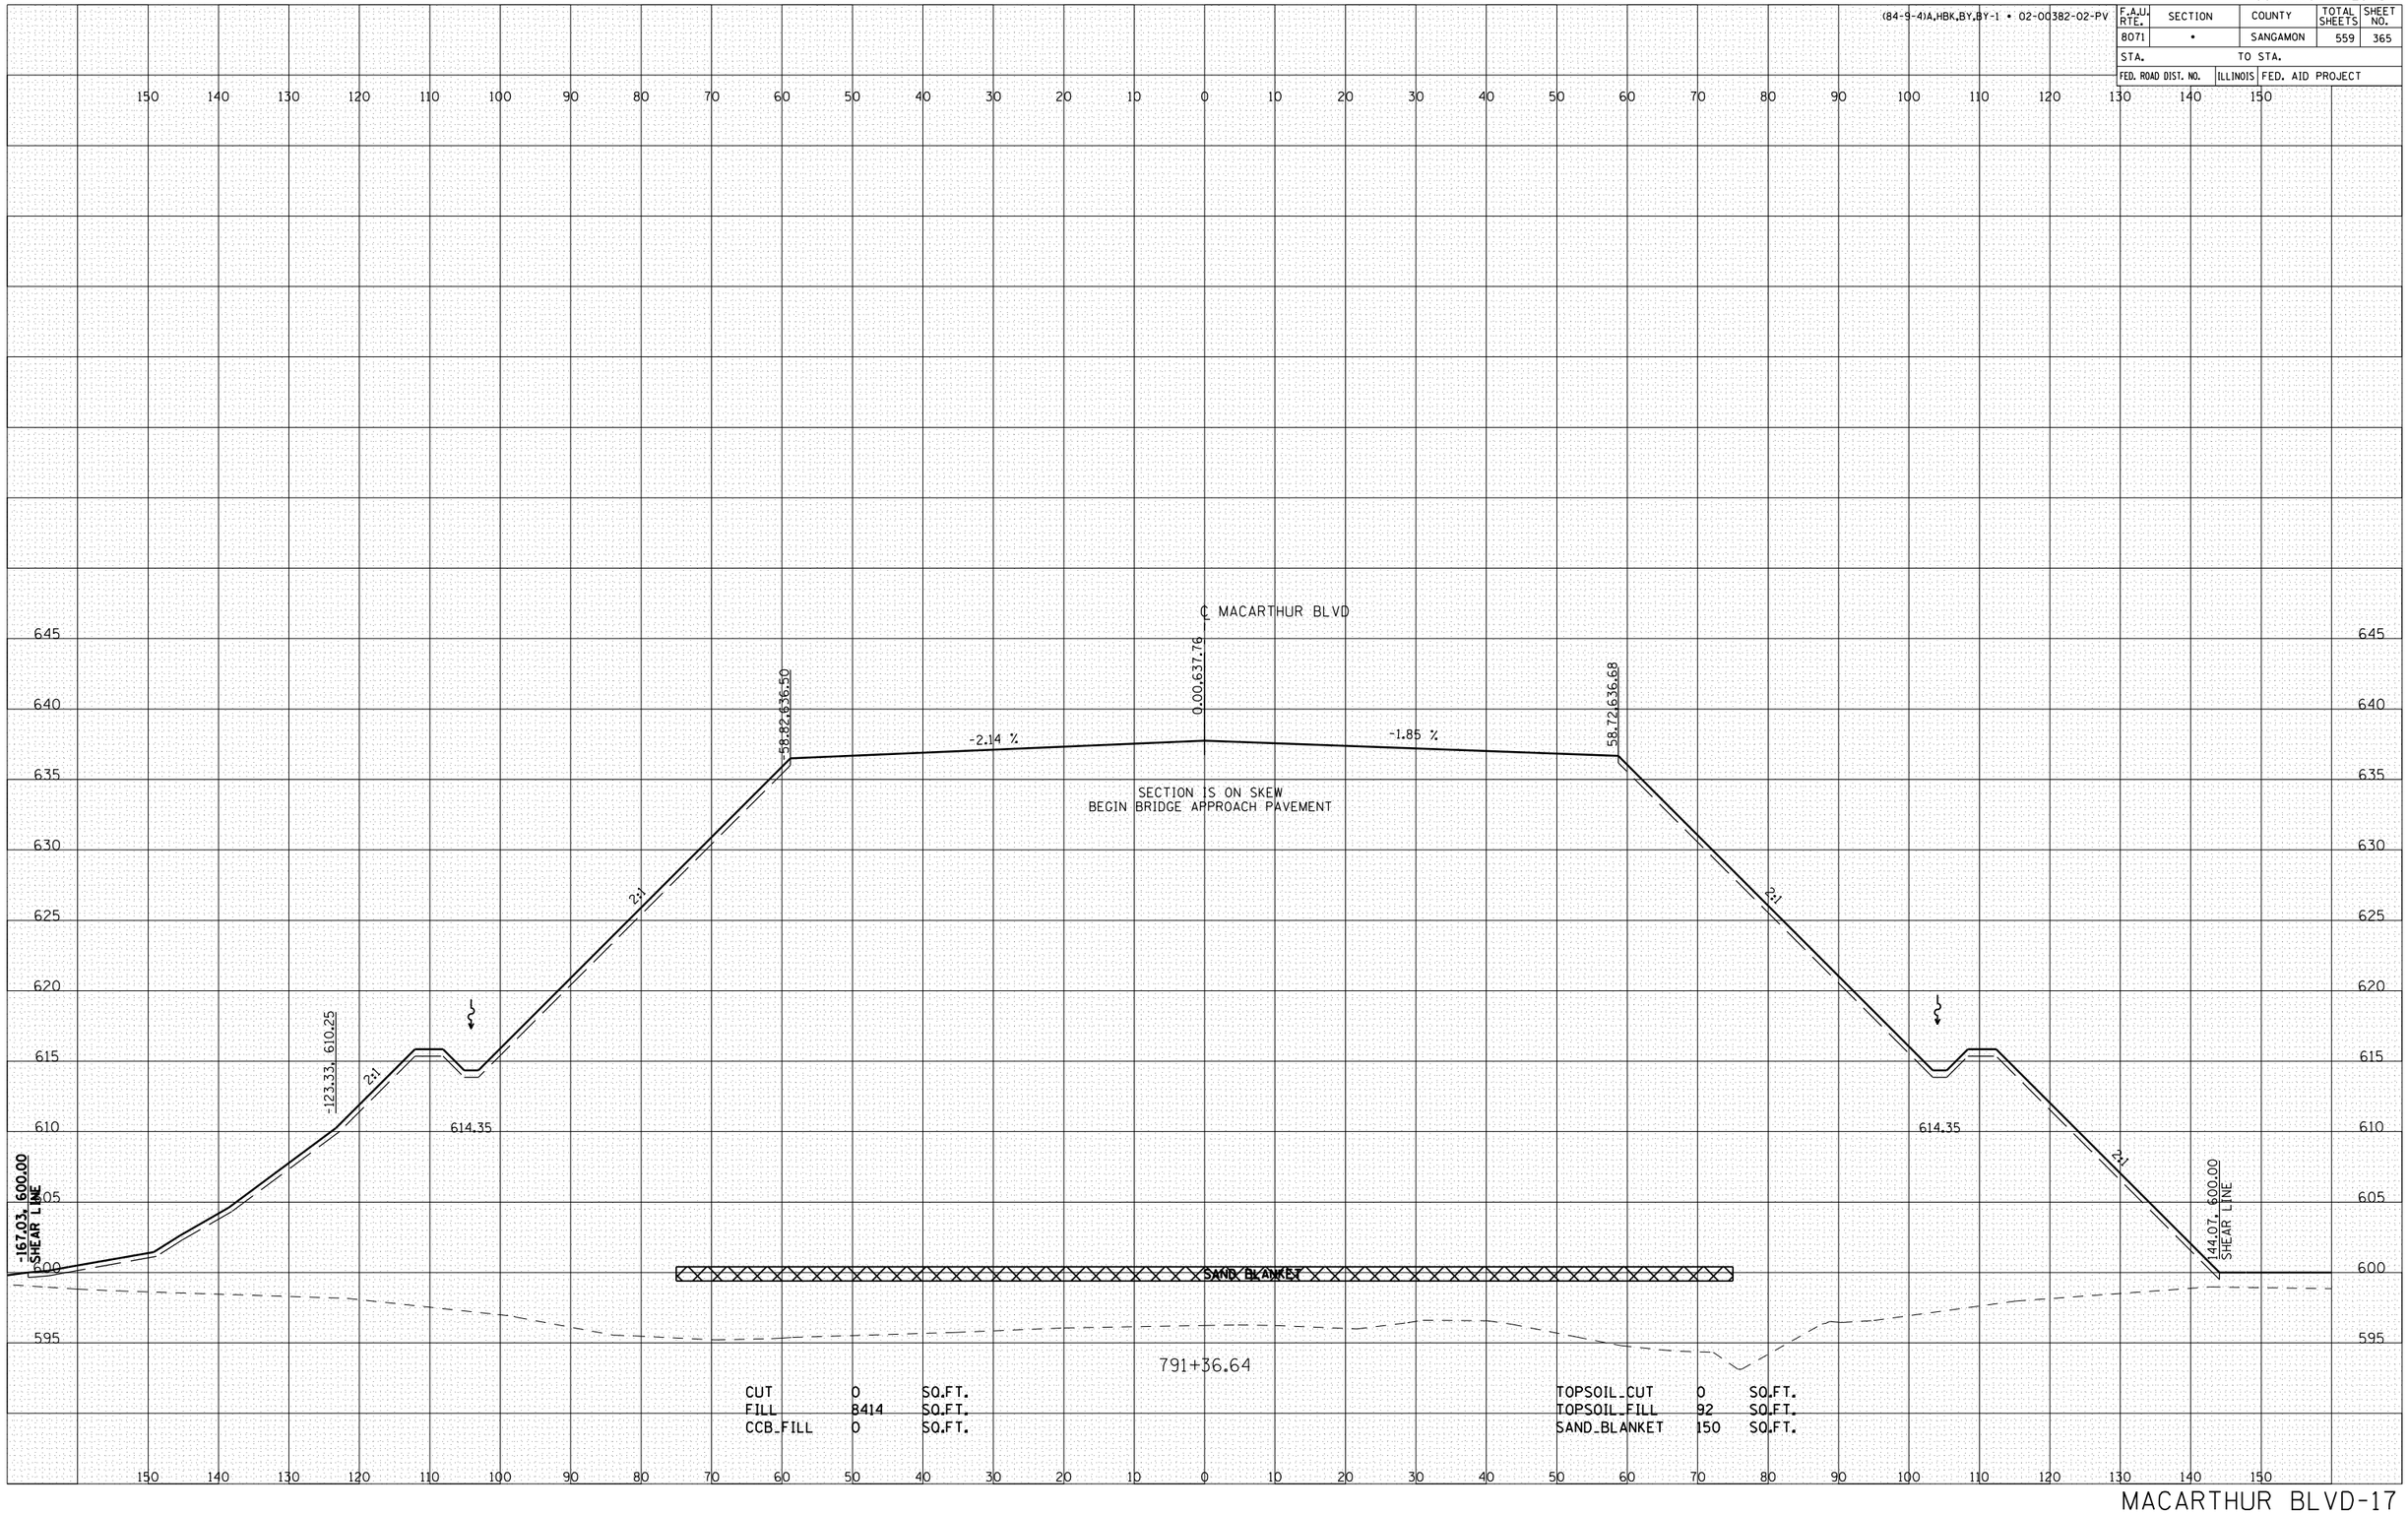

791+36.64

CUT	0	SQ.FT.	TOPSOIL_CUT	0	SQ.FT.
FILL	8414	SQ.FT.	TOPSOIL_FILL	92	SQ.FT.
CCB_FILL	0	SQ.FT.	SAND_BLANKET	150	SQ.FT.