CONTRACT #72541

(84-9-4)A,HBK,BY,BY-1 • 02-00382-02-PV

F.A.U. RTE.	SECTION	COUNTY	TOTAL SHEETS	SHEET NO.
8071	•	SANGAMON	559	381
STA.	TO STA.			
FED. ROAD DIST. NO.	ILLINOIS	FED. AID PROJECT		

FINAL SURVEY
NOTE BOOK
NO.
SURVEYED
PLOTTED
PLANIMETER
AREAS
AREAS CHECKED
BY
DATE

ORIGINAL SURVEY
NOTE BOOK
NO.
SURVEYED
PLOTTED
PLANIMETER
AREAS
AREAS CHECKED
BY
DATE

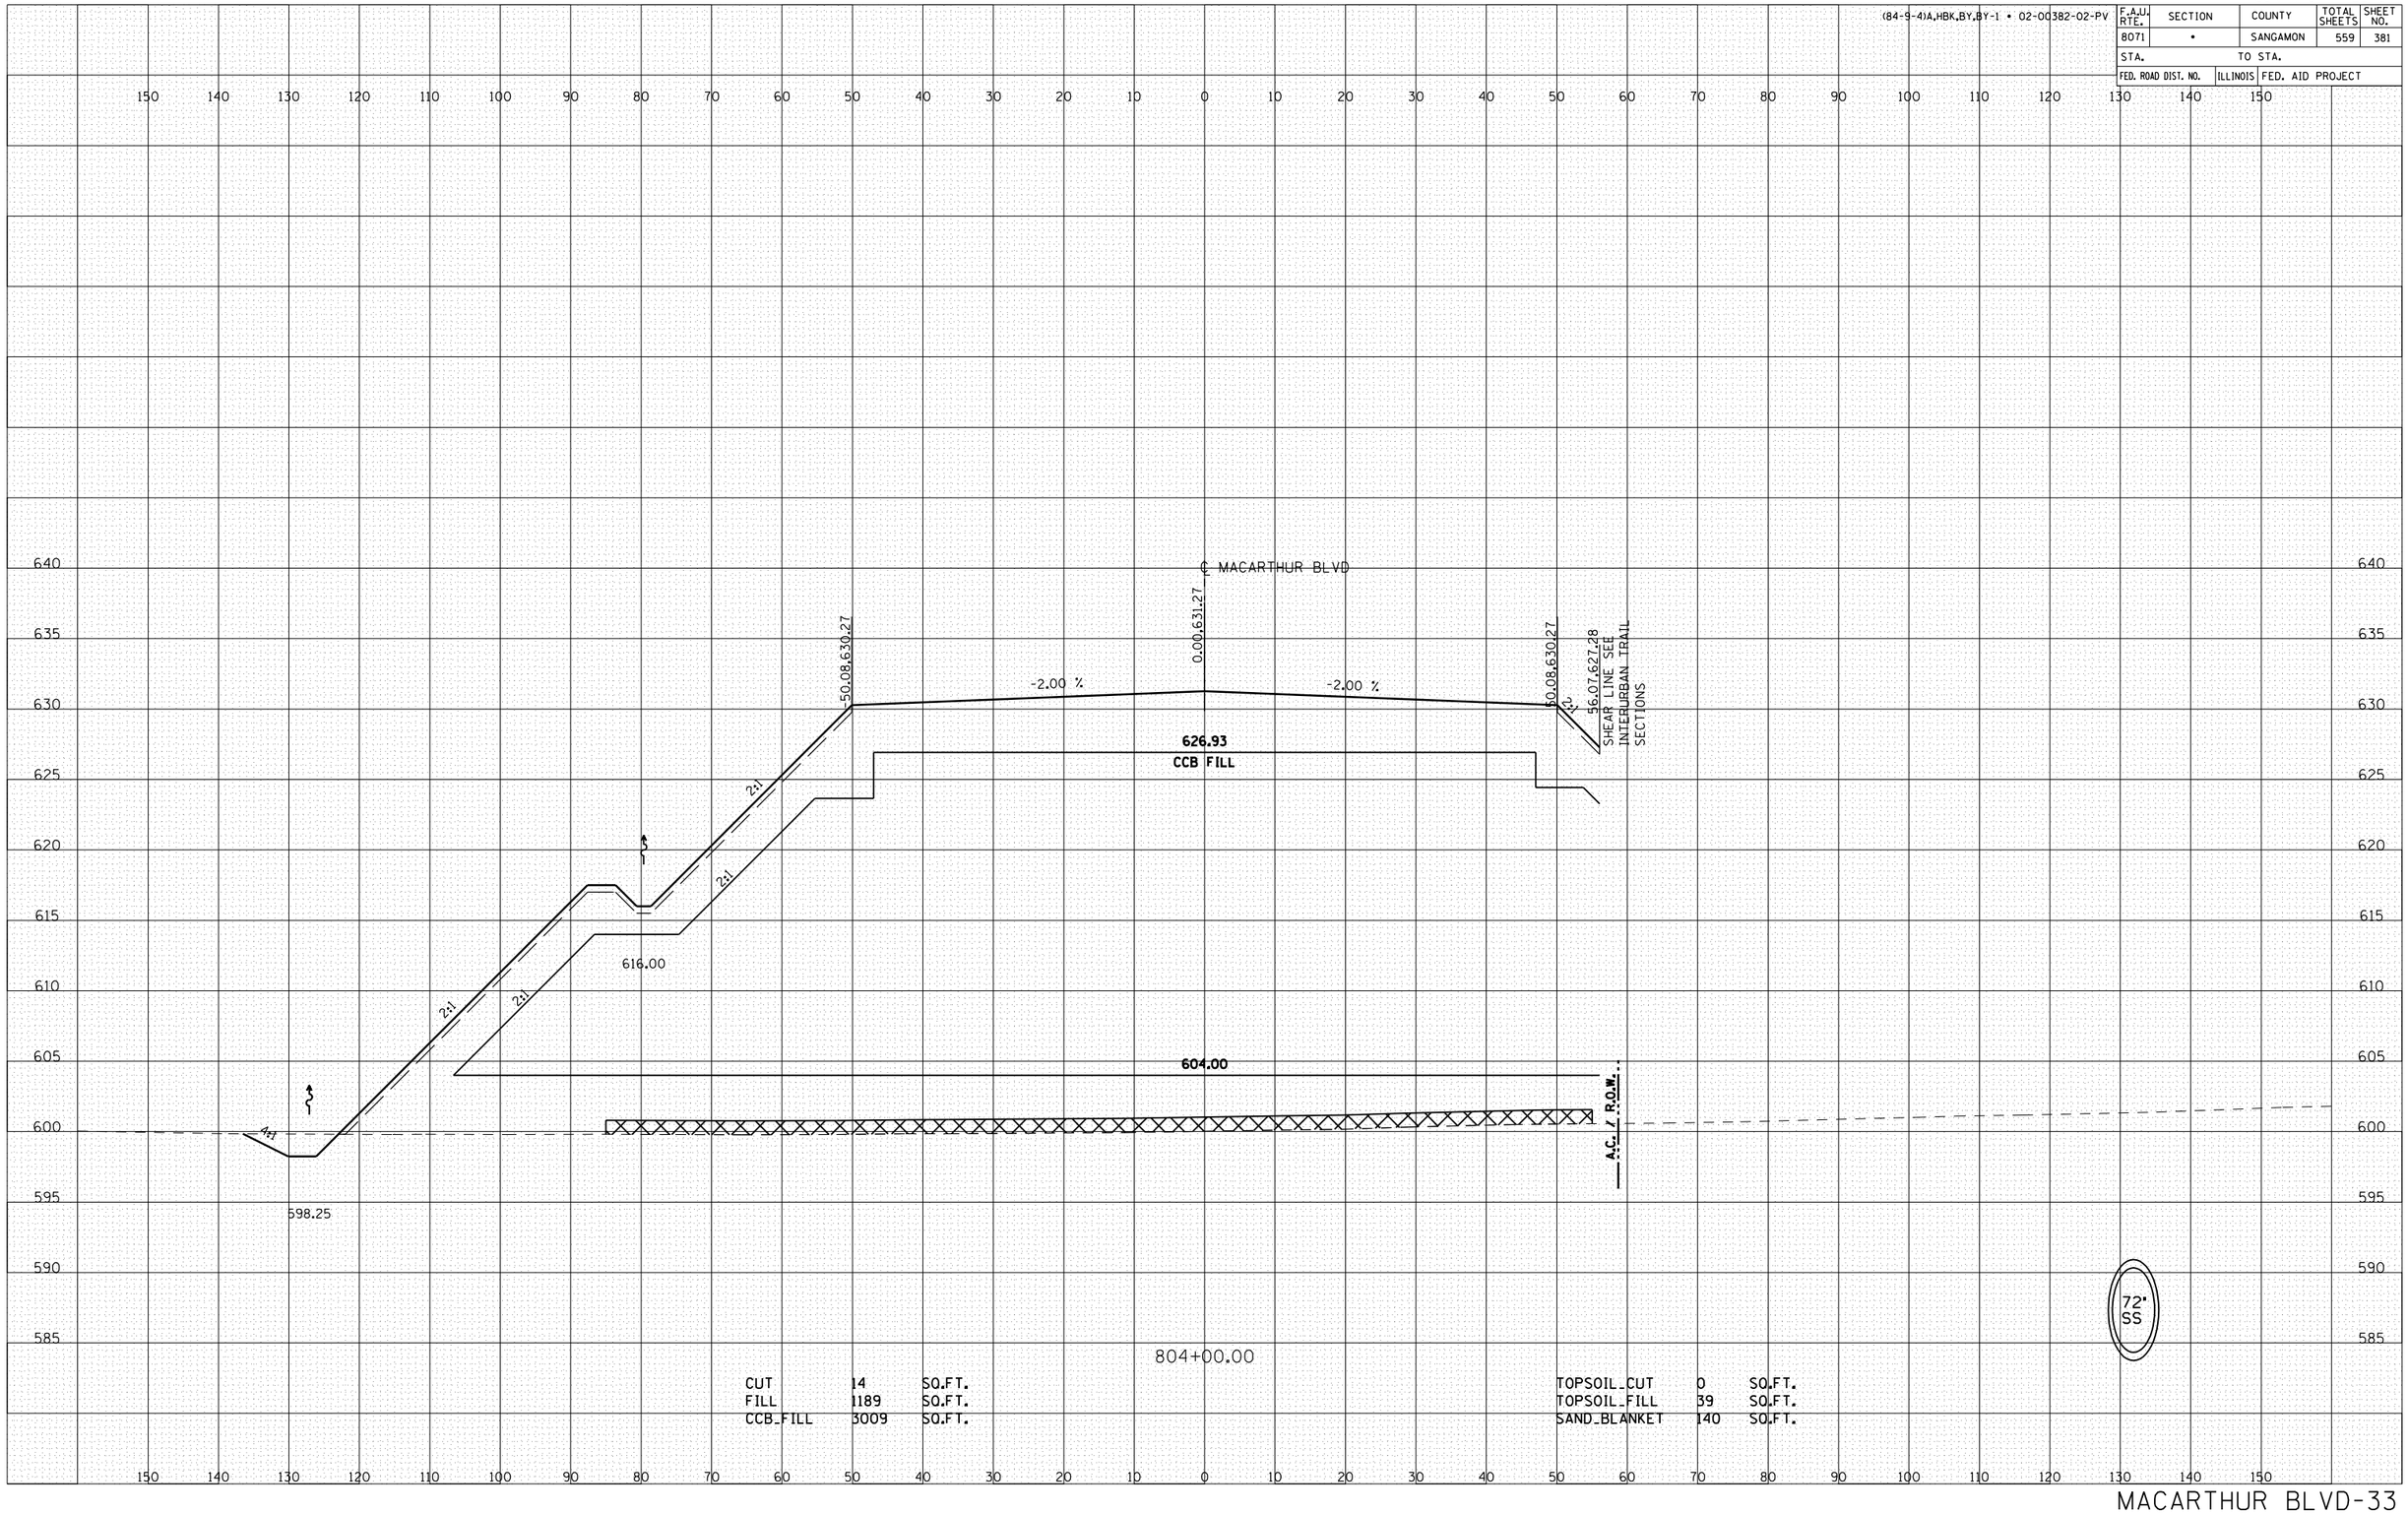

CUT	14	SQ.FT.
FILL	1189	SQ.FT.
CCB_FILL	3009	SQ.FT.

TOPSOIL_CUT	0	SQ.FT.
TOPSOIL_FILL	39	SQ.FT.
SAND_BLANKET	140	SQ.FT.