CONTRACT #72541

(84-9-4)A,HBK,BY,EY-1 • 02-00382-02-PV

F.A.U. RTE.	SECTION	COUNTY	TOTAL SHEETS	SHEET NO.
8071	•	SANGAMON	559	412
STA.		TO STA.		
FED. ROAD DIST. NO.	ILLINOIS	FED. AID PROJECT		

FINAL SURVEY — NOTE BOOK — NO. — SURVEYED — PLOTTED — DRAWN — AREAS — AREAS CHECKED — BY — DATE

ORIGINAL SURVEY — NOTE BOOK — NO. — SURVEYED — PLOTTED — DRAWN — AREAS — AREAS CHECKED — BY — DATE

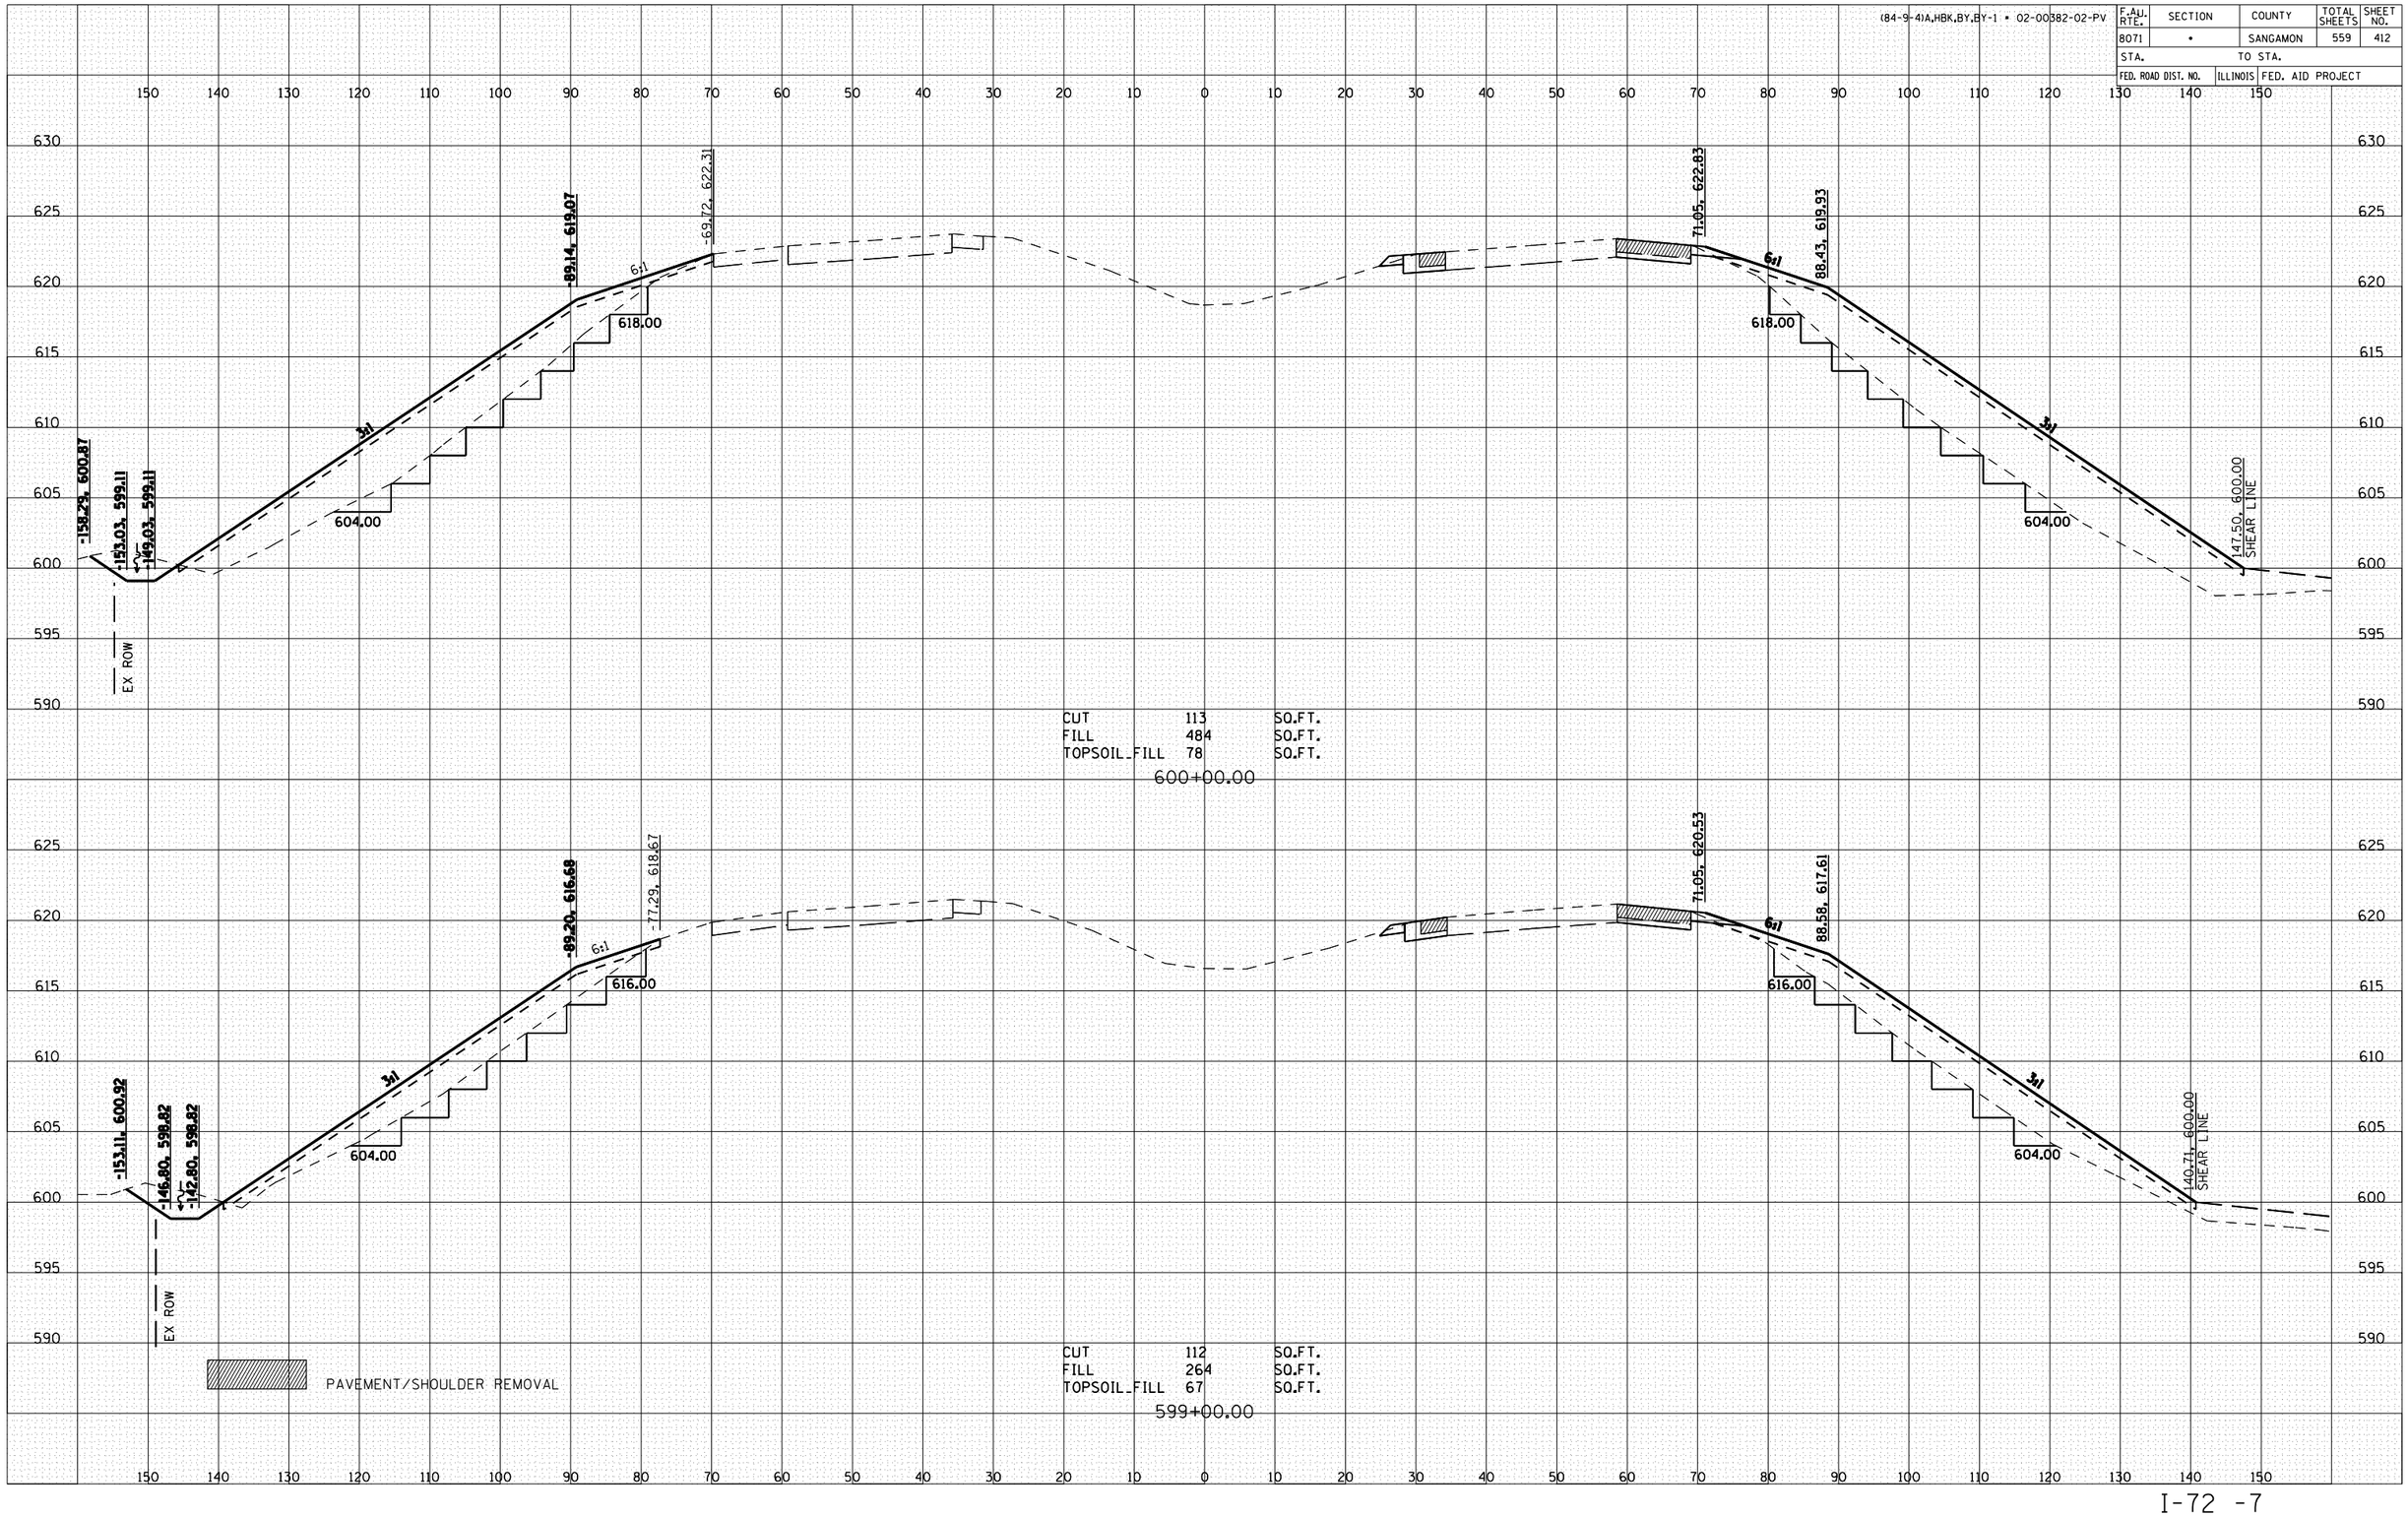

CUT	113	SQ.FT.
FILL	484	SQ.FT.
TOPSOIL_FILL	78	SQ.FT.

600+00.00

CUT	112	SQ.FT.
FILL	264	SQ.FT.
TOPSOIL_FILL	67	SQ.FT.

599+00.00