CONTRACT #72541

(84-9-4)A,HBK,BY,BY-1 • 02-00382-02-PV

F.A.U. RTE.	SECTION	COUNTY	TOTAL SHEETS	SHEET NO.
8071	•	SANGAMON	559	441
STA.		TO STA.		
FED. ROAD DIST. NO.	ILLINOIS	FED. AID PROJECT		

FINAL SURVEY		BY	DATE
NOTE BOOK	SURVEYED		
NO.	PLOTTED		
	TRIANGULATE		
	AREAS		
	AREAS CHECKED		

ORIGINAL SURVEY		BY	DATE
NOTE BOOK	SURVEYED		
NO.	PLOTTED		
	TRIANGULATE		
	AREAS		
	AREAS CHECKED		

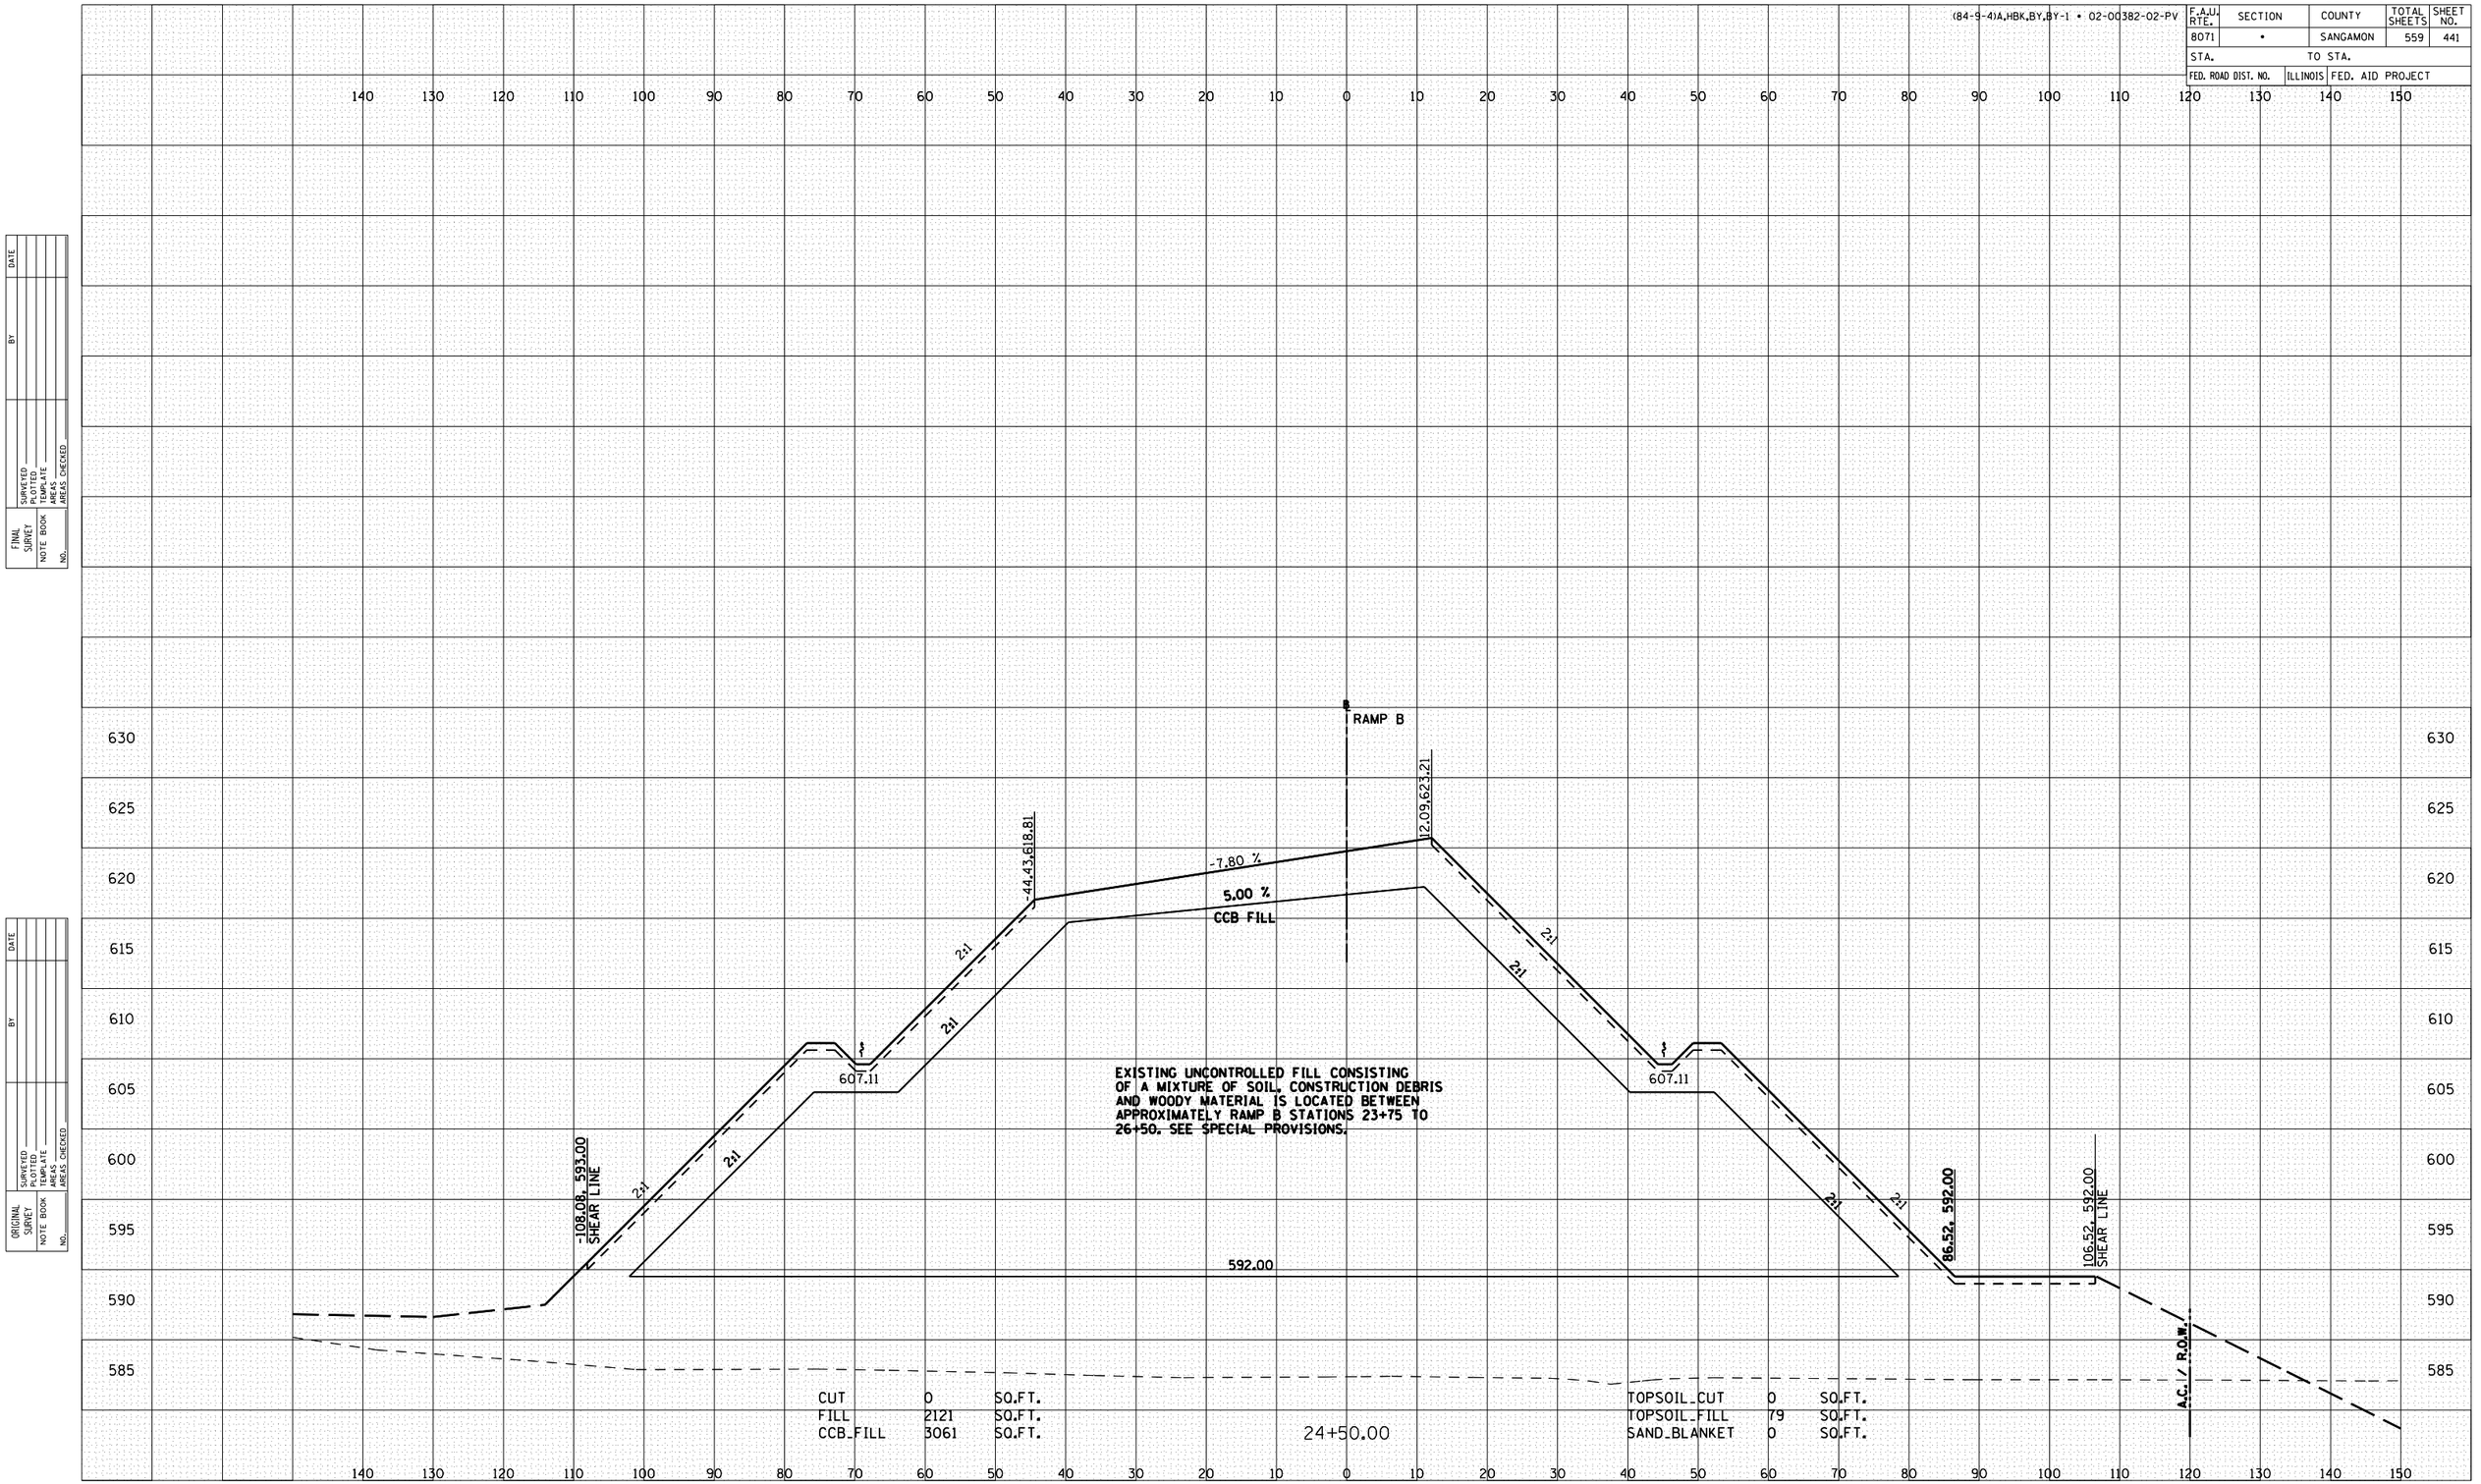

CUT	0	SQ.FT.
FILL	2121	SQ.FT.
CCB_FILL	3061	SQ.FT.

24+50.00

TOPSOIL_CUT	0	SQ.FT.
TOPSOIL_FILL	79	SQ.FT.
SAND_BLANKET	0	SQ.FT.