ORIGINAL SURVEY		BY	DATE
	SURVEYED		
	PLOTTED		
NOTE BOOK	TEMPLATE		
	AREAS		
NO.	AREAS CHECKED		

FINAL SURVEY		BY	DATE
	SURVEYED		
	PLOTTED		
NOTE BOOK	TEMPLATE		
	AREAS		
NO.	AREAS CHECKED		

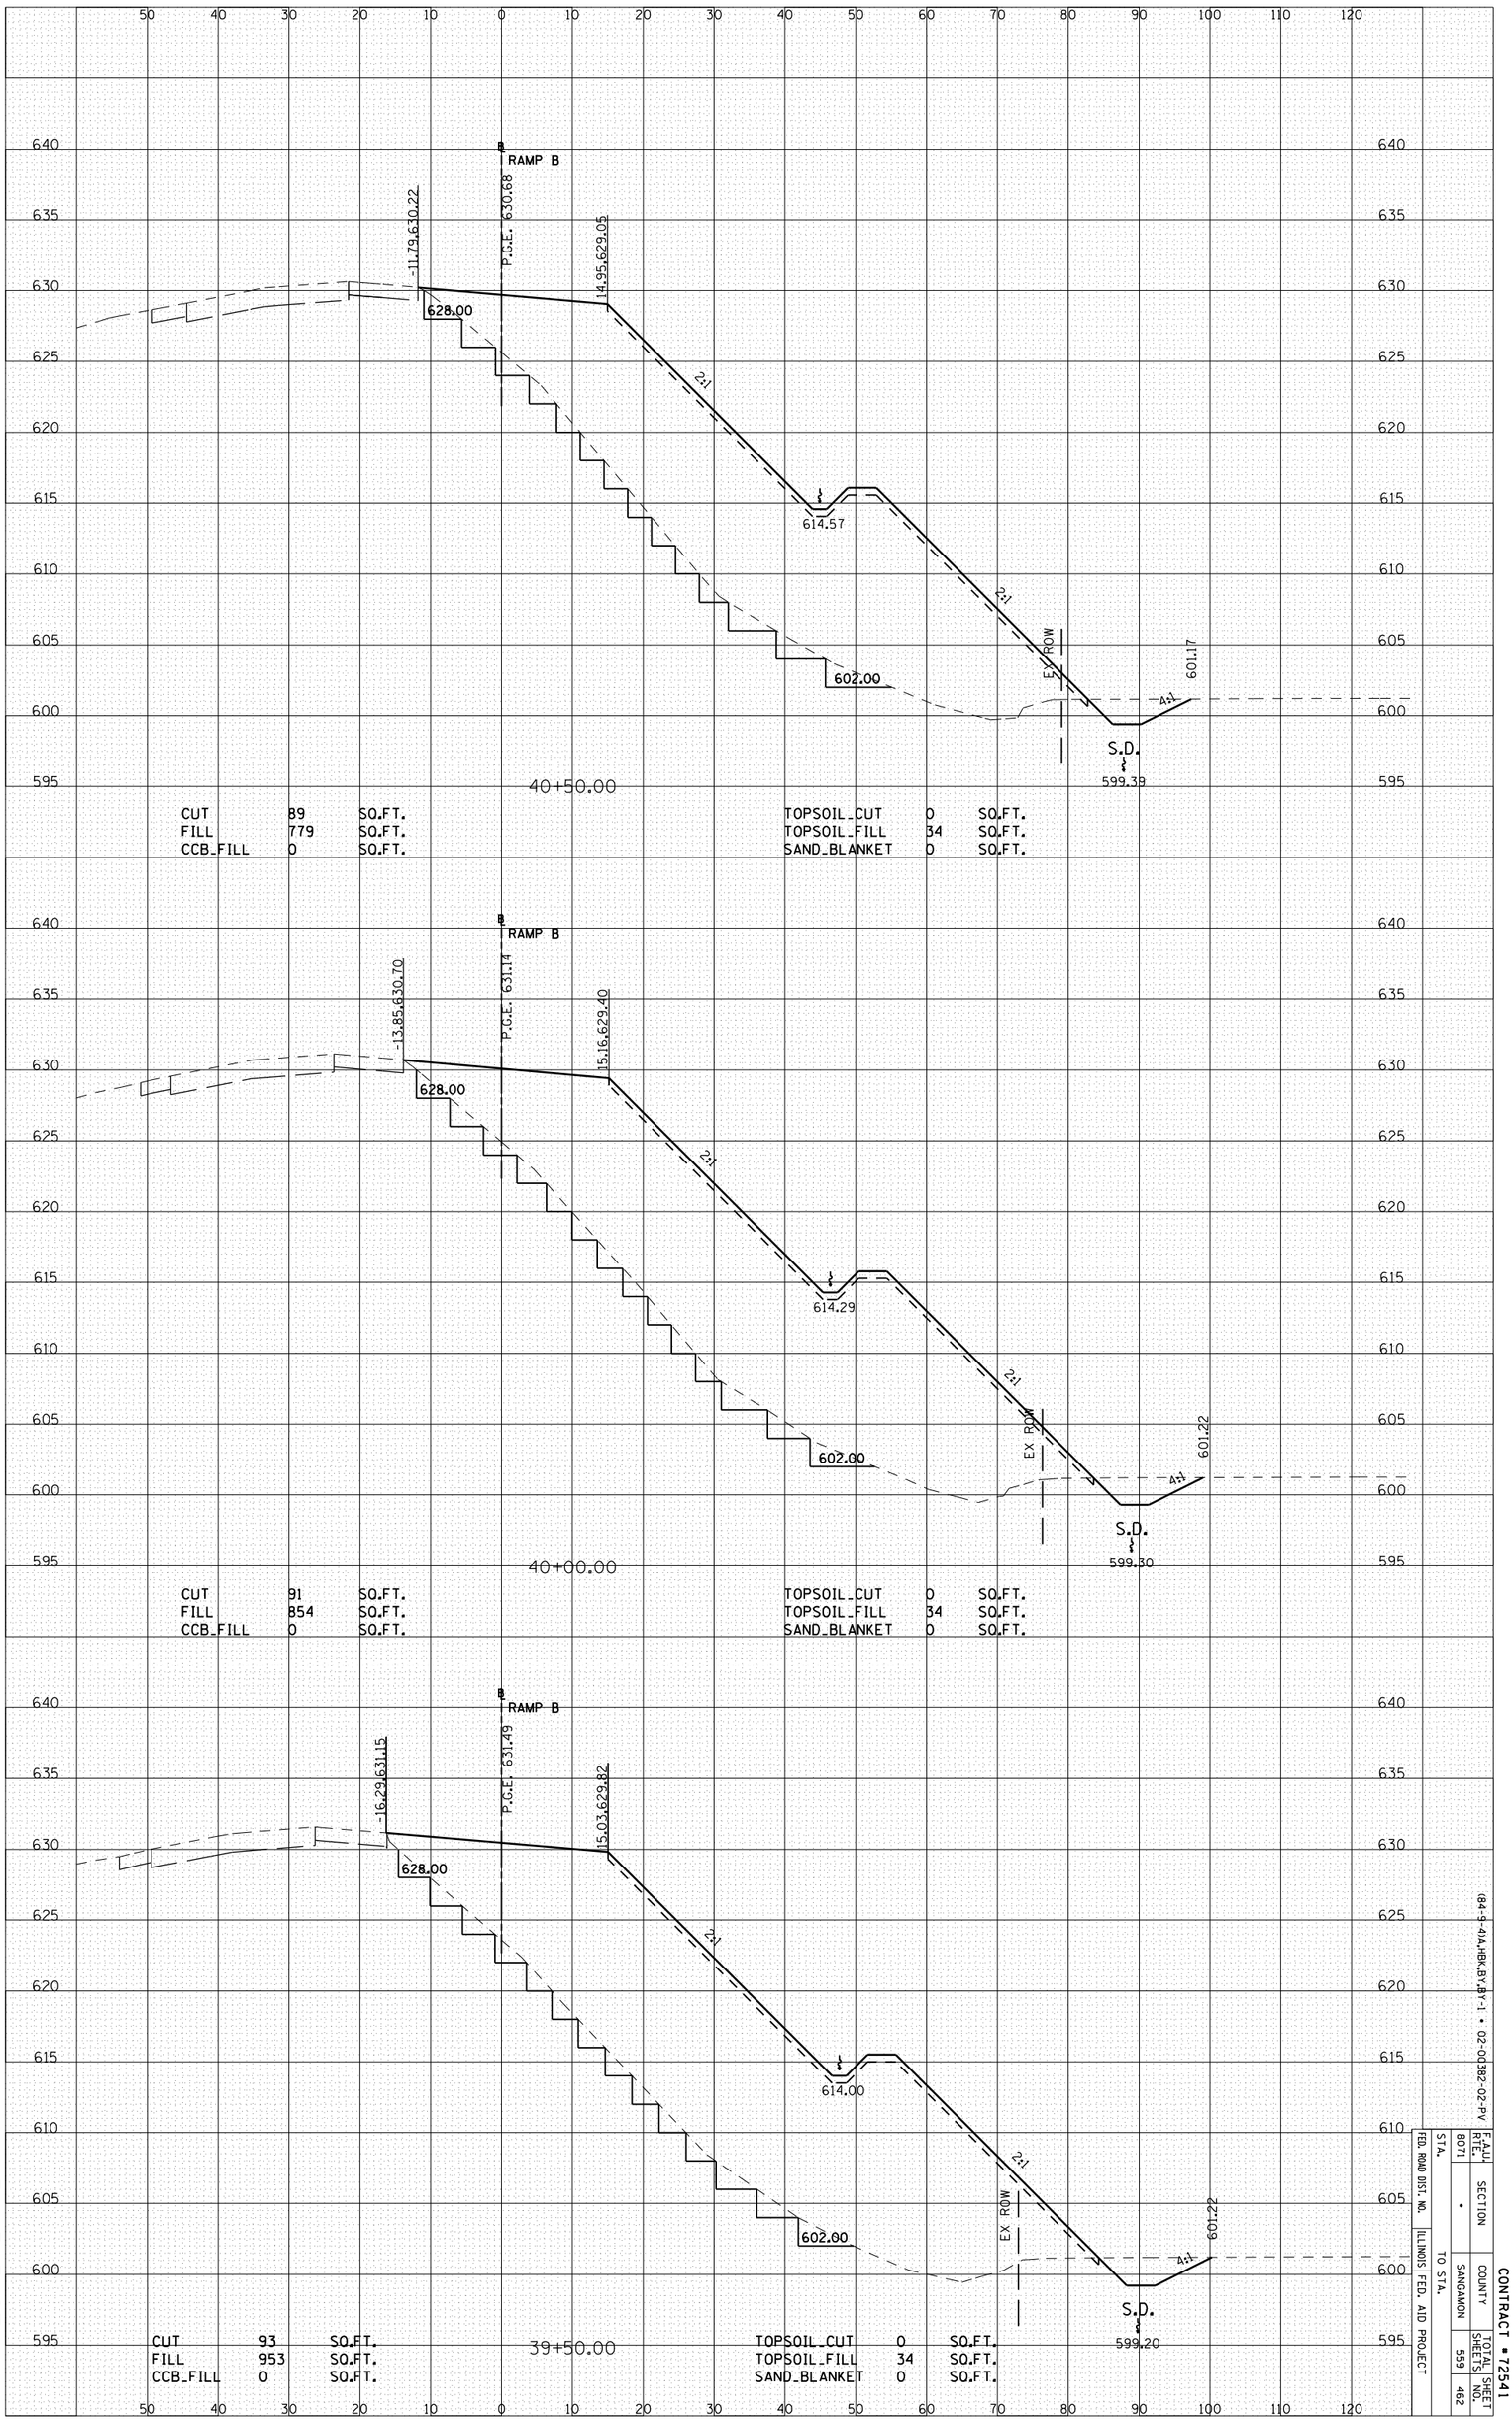

CUT	89	SQ.FT.	TOPSOIL_CUT	0	SQ.FT.
FILL	779	SQ.FT.	TOPSOIL_FILL	34	SQ.FT.
CCB_FILL	0	SQ.FT.	SAND_BLANKET	0	SQ.FT.

CUT	91	SQ.FT.	TOPSOIL_CUT	0	SQ.FT.
FILL	854	SQ.FT.	TOPSOIL_FILL	34	SQ.FT.
CCB_FILL	0	SQ.FT.	SAND_BLANKET	0	SQ.FT.

CUT	93	SQ.FT.	TOPSOIL_CUT	0	SQ.FT.
FILL	953	SQ.FT.	TOPSOIL_FILL	34	SQ.FT.
CCB_FILL	0	SQ.FT.	SAND_BLANKET	0	SQ.FT.

RAMP B-27

(84-94-04A,HBK,BY-1 • 02-00382-02-PV

CONTRACT • 72541

FED. ROAD DIST. NO.	ILLINOIS	FED. AID PROJECT	F.A.U. RTE. 8071	SECTION •	COUNTY SANGAMON	TOTAL SHEETS 559	SHEET NO. 462
			STA.	TO STA.			