ORIGINAL SURVEY		BY	DATE
NOTE BOOK	SURVEYED		
NO.	PLOTTED		
	TEMPLATE		
	AREAS		
	AREAS CHECKED		

FINAL SURVEY		BY	DATE
NOTE BOOK	SURVEYED		
NO.	PLOTTED		
	TEMPLATE		
	AREAS		
	AREAS CHECKED		

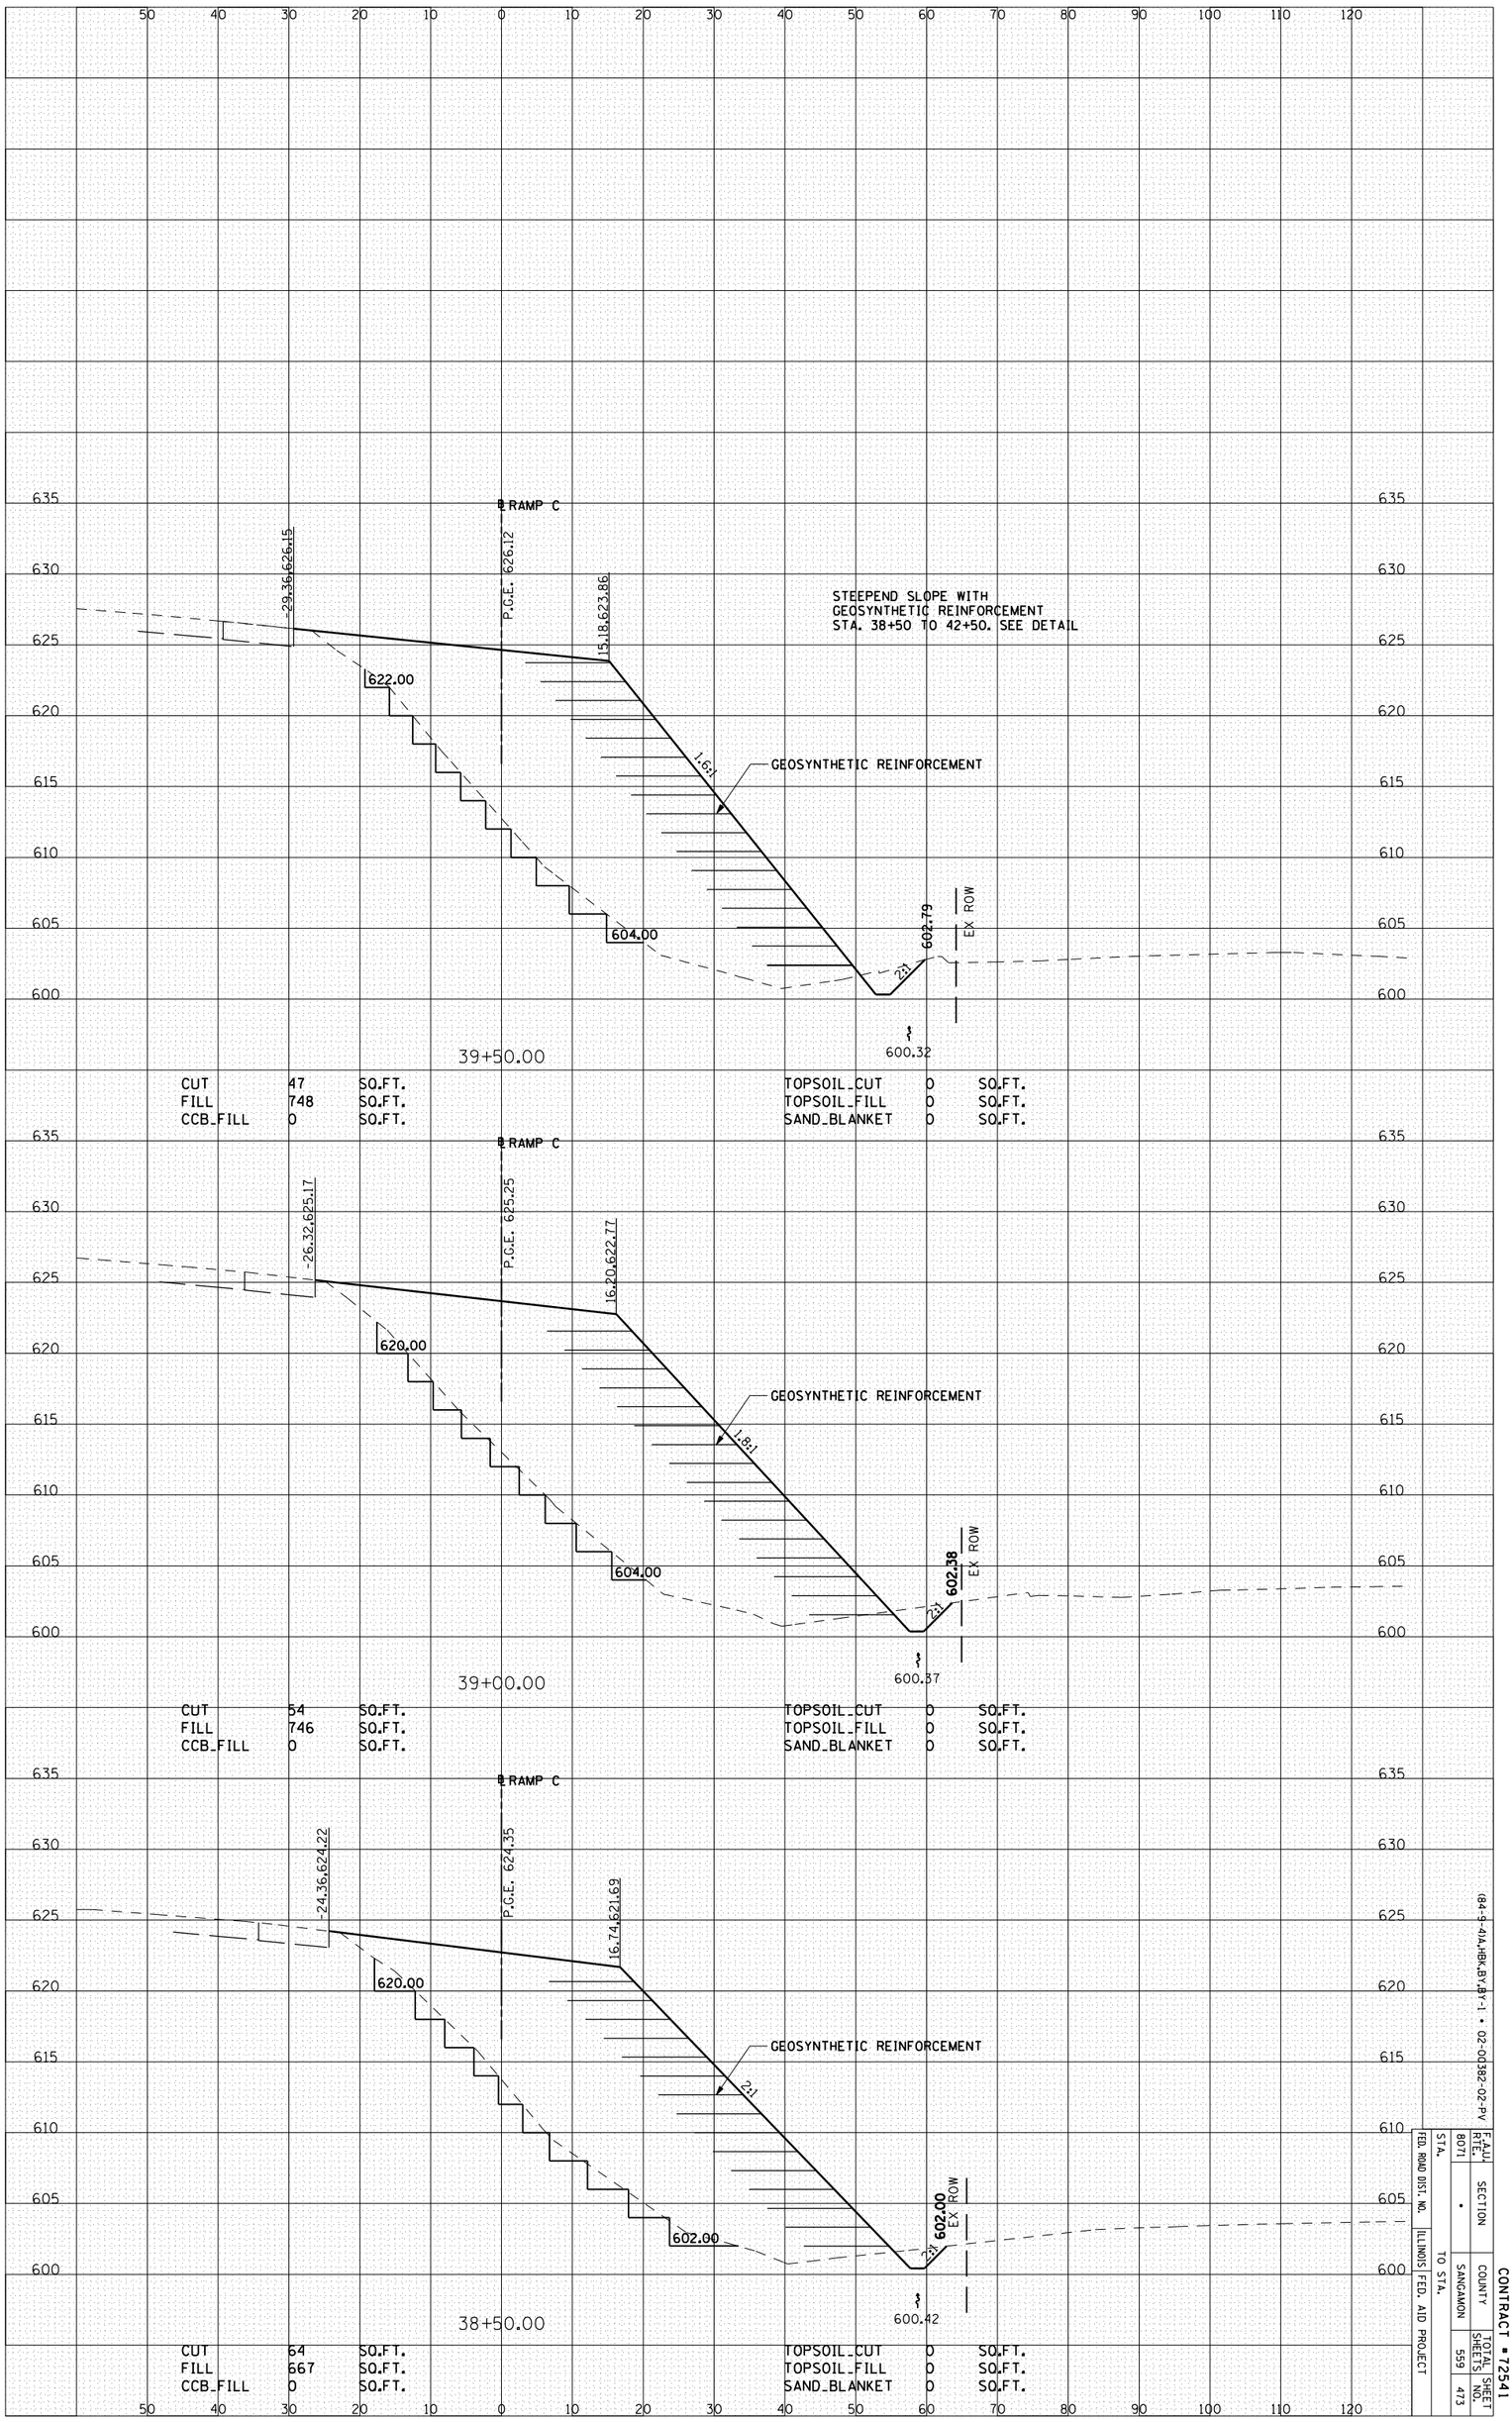

RAMP C-5

(84-9-4A,HBK,BY-1 • 02-00382-02-PV

CONTRACT • 72541

FED. ROAD DIST. NO.	ILLINOIS	FED. AID PROJECT			
			F.A.U. RTE. 8071	SECTION •	COUNTY SANGAMON
			STA.	TO STA.	TOTAL SHEETS 559
					SHEET NO. 473