CONTRACT #72541

(84-9-4)A,HBK,BY,BY-1 • 02-00382-02-PV

F.A.U. RTE.	SECTION	COUNTY	TOTAL SHEETS	SHEET NO.
8071	•	SANGAMON	559	498
STA.		TO STA.		
FED. ROAD DIST. NO.	ILLINOIS	FED. AID PROJECT		

FINAL SURVEY	BY	DATE
SURVEYED		
PLOTTED		
TRANSLATE		
AREAS		
AREAS CHECKED		
NOTE BOOK NO.		

ORIGINAL SURVEY	BY	DATE
SURVEYED		
PLOTTED		
TRANSLATE		
AREAS		
AREAS CHECKED		
NOTE BOOK NO.		

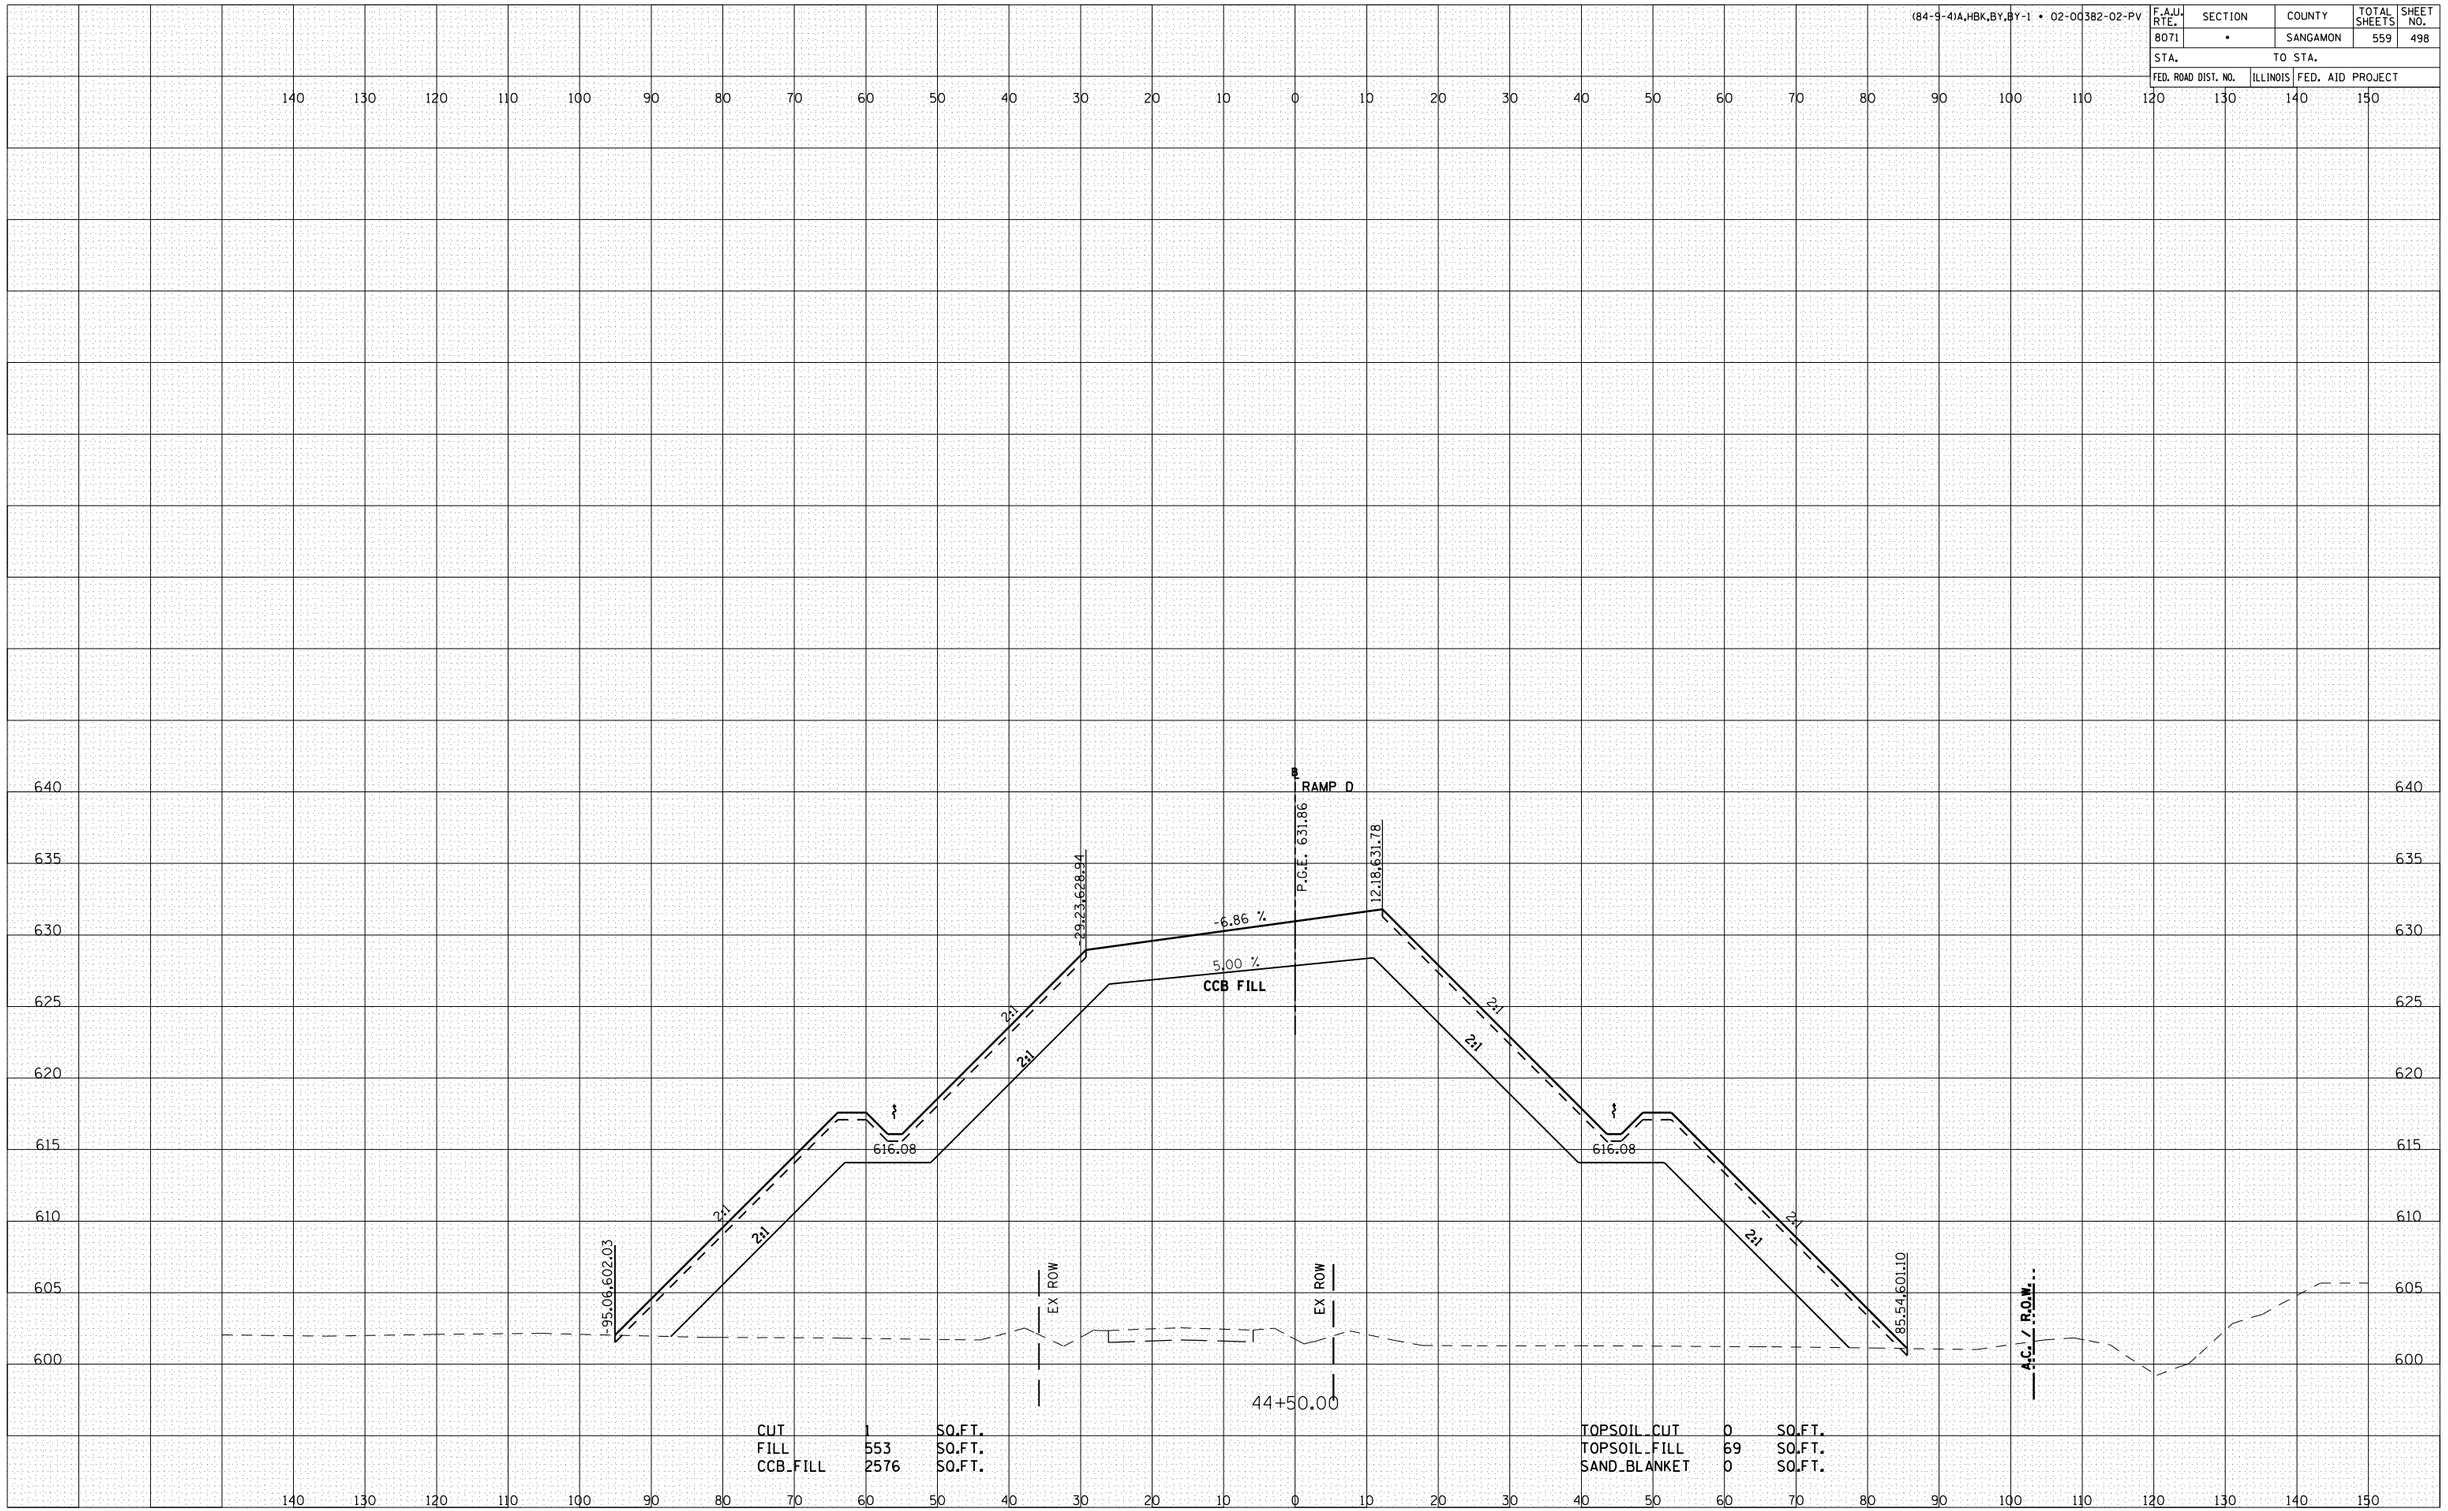

CUT	1	SQ.FT.
FILL	553	SQ.FT.
CCB_FILL	2576	SQ.FT.

TOPSOIL_CUT	0	SQ.FT.
TOPSOIL_FILL	69	SQ.FT.
SAND_BLANKET	0	SQ.FT.

RAMP D-6