CONTRACT #72541

(84-9-4)A,HBK,BY,BY-1 • 02-00382-02-PV
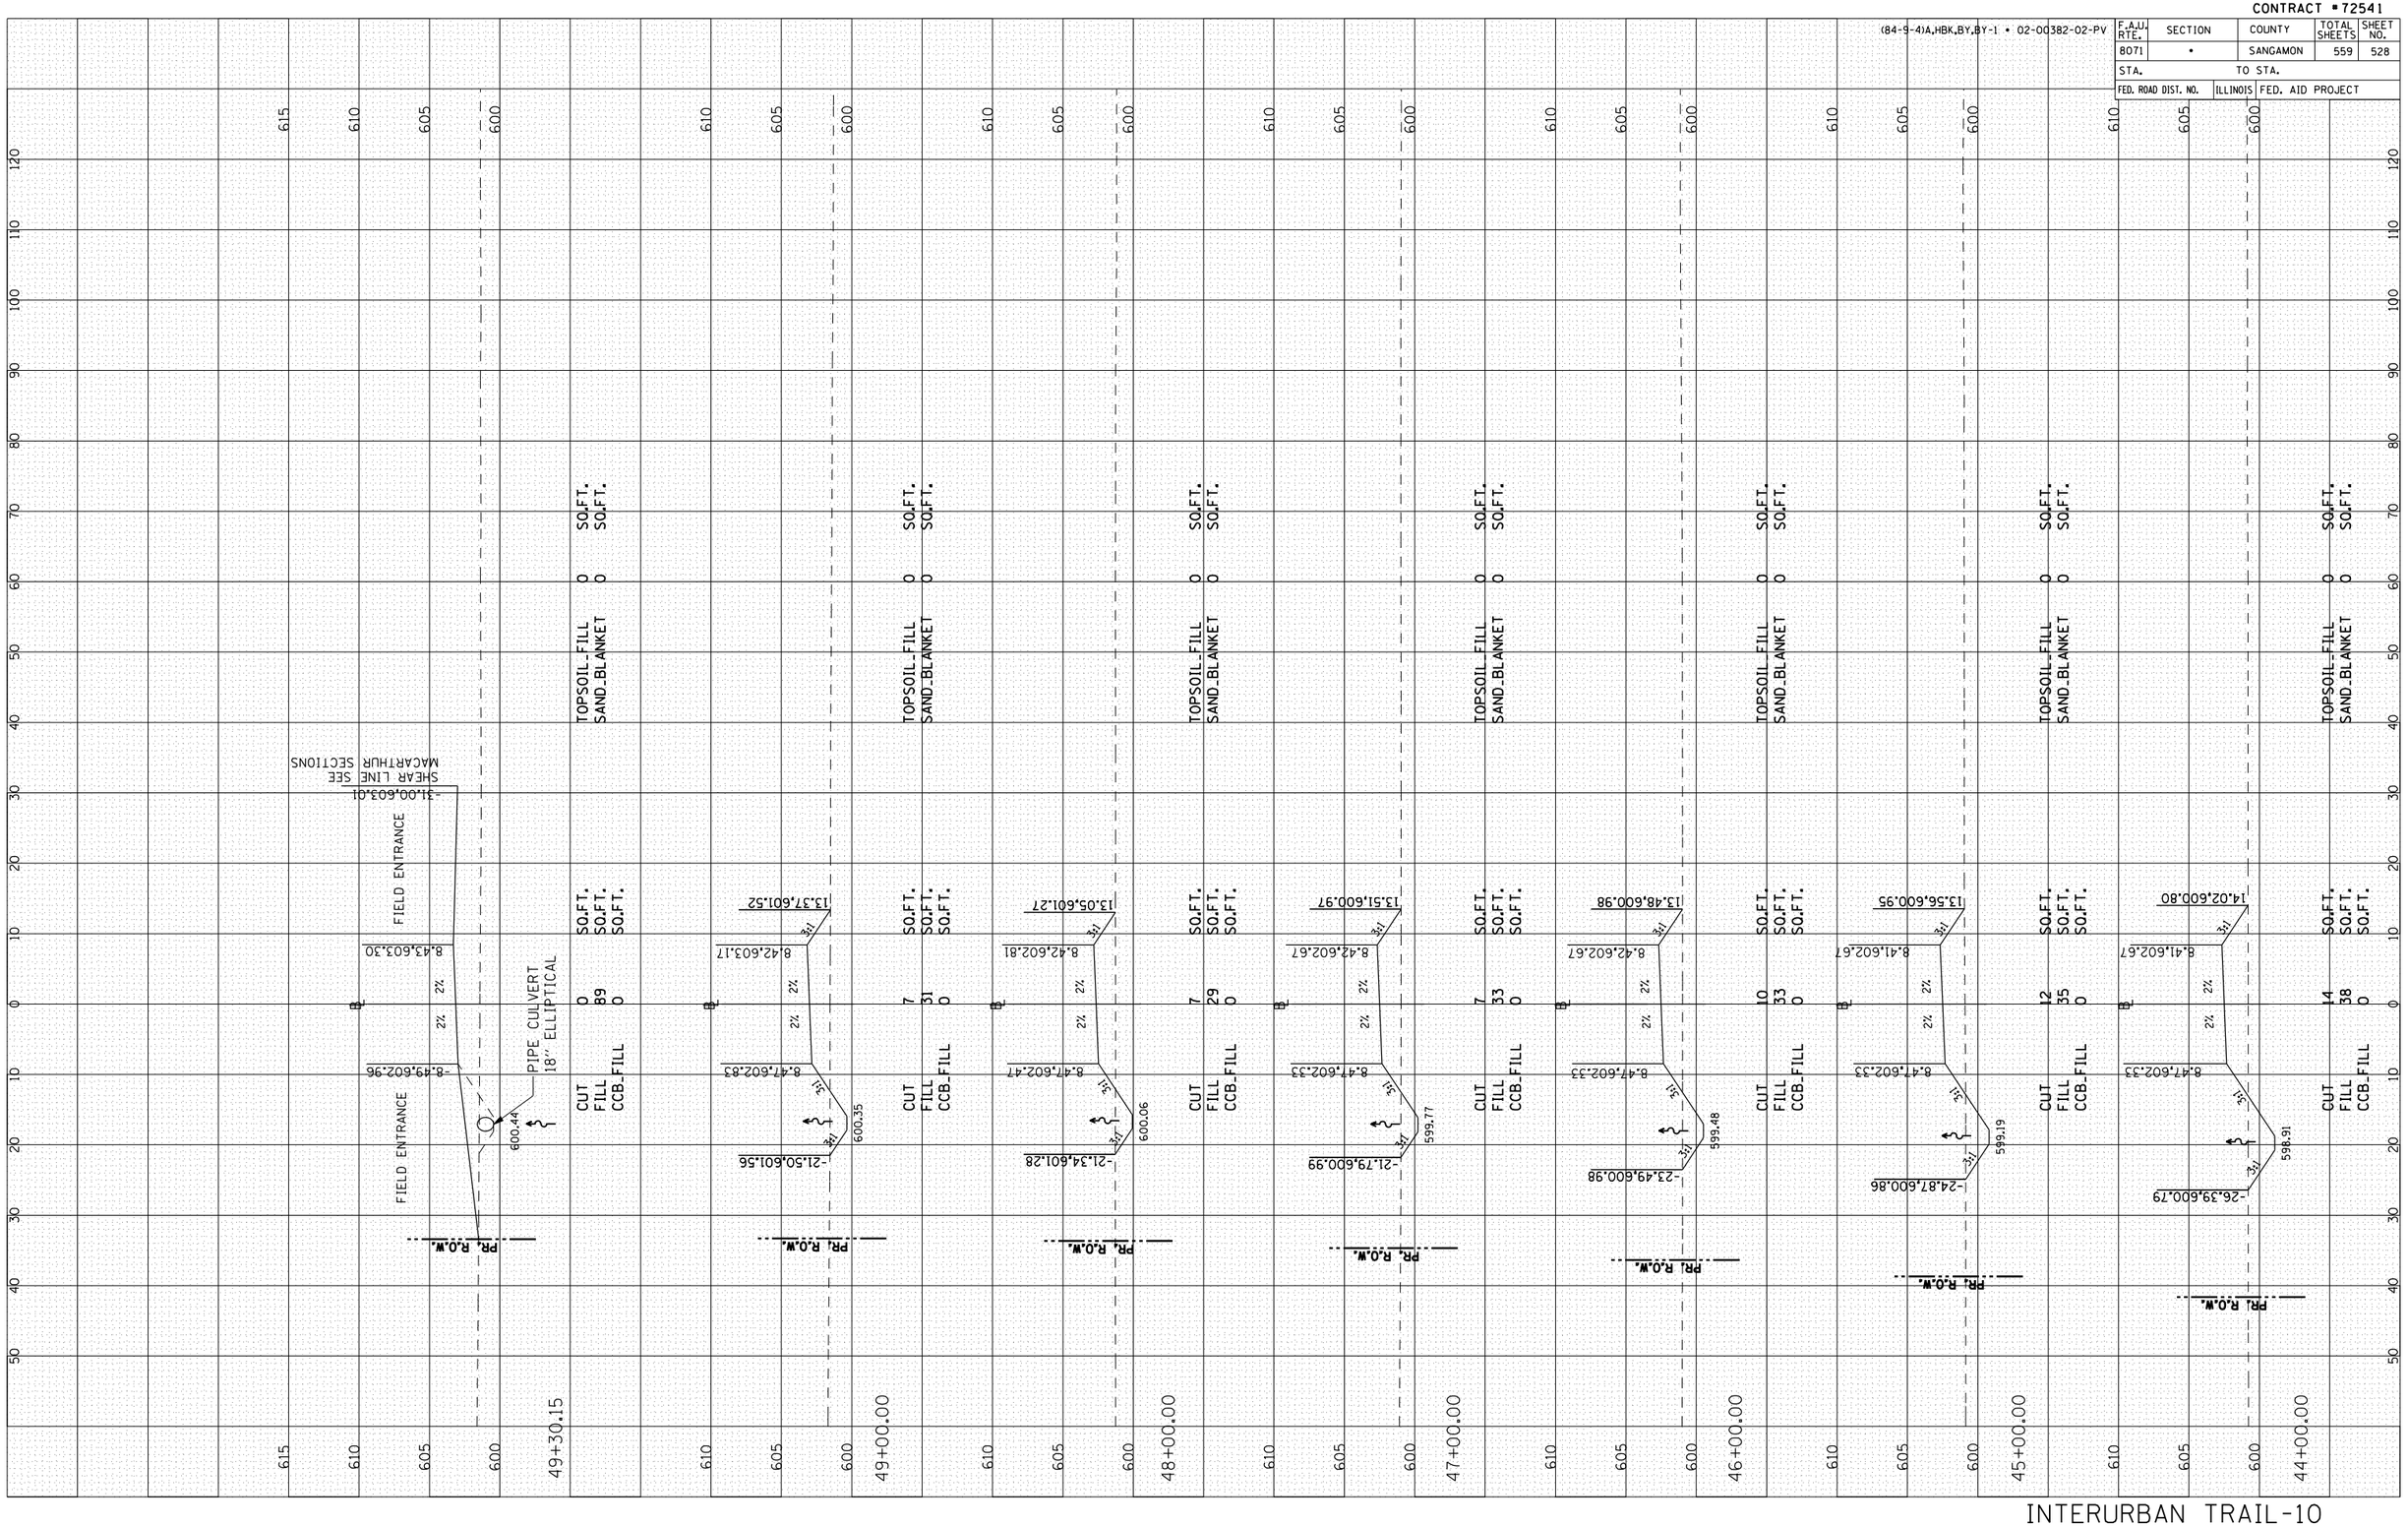
F.A.U. RTE.	SECTION	COUNTY	TOTAL SHEETS	SHEET NO.
8071	•	SANGAMON	559	528
STA.		TO STA.		
FED. ROAD DIST. NO.	ILLINOIS	FED. AID PROJECT