CONTRACT NO. 72693

F.A.P. RTE.	SECTION	COUNTY	TOTAL SHEETS	SHEET NO.
777	405RS-4	MONTGOMERY	75	6
STA. 386+49.30		TO STA. 391+12.00		
FED. ROAD DIST. NO.	ILLINOIS	FED. AID PROJECT		

℄ F.A.P. 777 (IL 185)

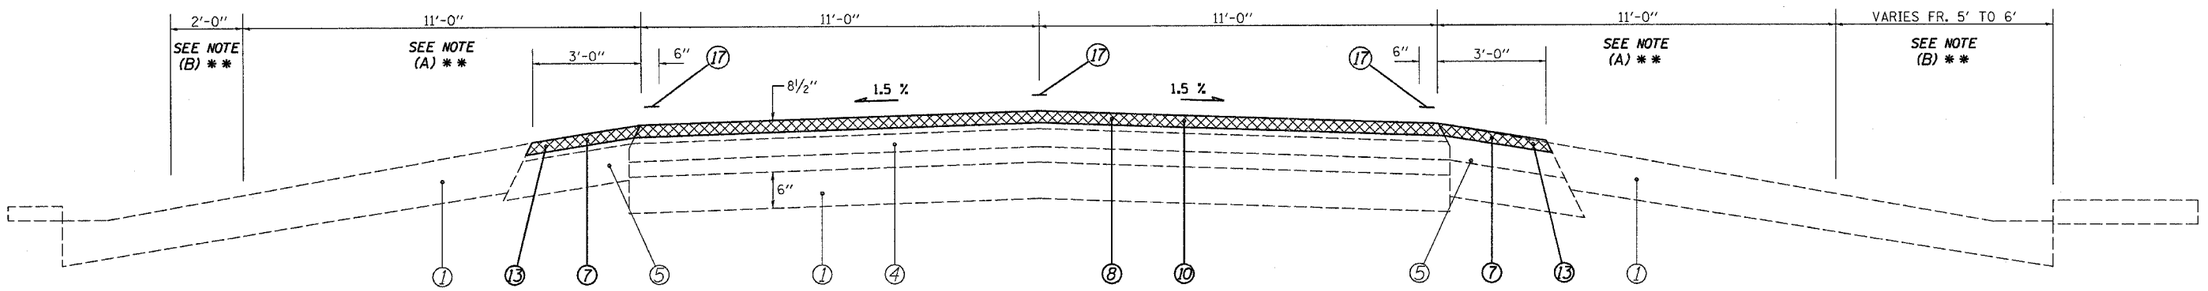

STA 386+49.30 TO 388+32.00 [182.70']

* * NOTE:

(A) PARKING LANE 50% STATE/50% CITY OF COFFEEN

(B) PARKING LANE 100% CITY OF COFFEEN

℄ F.A.P. 777 (IL 185)

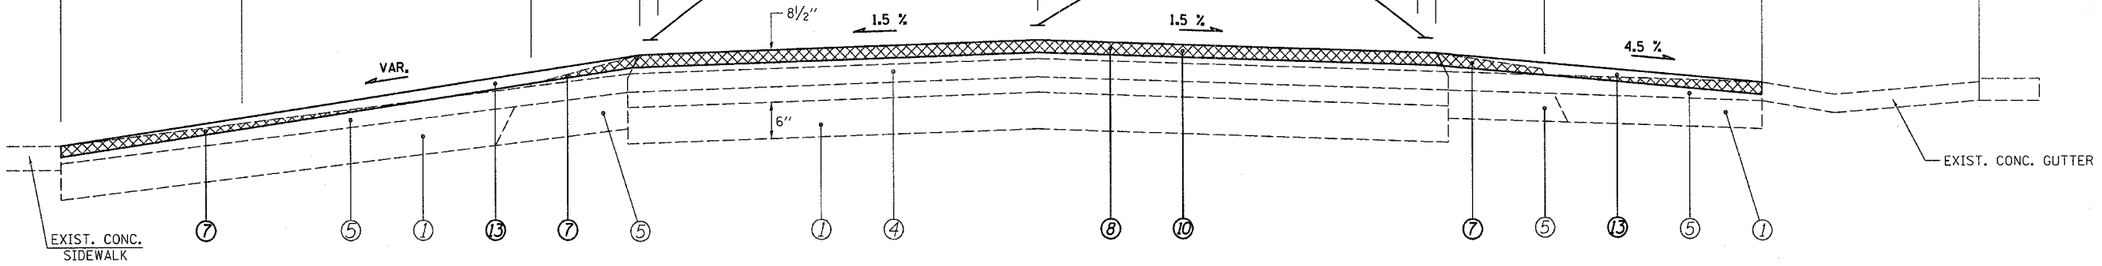

STA 388+32.00 TO 391+12.00 [280']

LEGEND

①	EXIST. AGGREGATE BASE COURSE
②	EXIST. BITUMINOUS BASE COURSE WIDENING 6"
③	EXIST. BITUMINOUS BASE COURSE WIDENING 9"
④	EXIST. BITUMINOUS OVERLAY
⑤	EXIST. BITUMINOUS SHOULDERS
⑥	EXIST. AGGREGATE SHOULDER, TYPE B
⑦	PROP. HOT-MIX ASPHALT SURFACE REMOVAL (VAR.DEPTH) *
⑧	PROP. HOT-MIX ASPHALT SURFACE REMOVAL, 2"
⑨	PROP. HOT-MIX ASPHALT BINDER COURSE, IL-19.0, N50 2¼"
⑩	PROP. HOT-MIX ASPHALT SURFACE COURSE, MIX "C", N50 2"
⑪	PROP. HOT-MIX ASPHALT SURFACE COURSE, MIX "C", N50 1½"
⑫	PROP. HOT-MIX ASPHALT SHOULDERS
⑬	PROP. HOT-MIX ASPHALT SHOULDERS, 2"
⑭	PROP. HOT-MIX ASPHALT SHOULDERS, 8"
⑮	PROP. AGGREGATE SHOULDERS, TYPE B
⑯	PROP. PAINT PAVEMENT MARKING - LINE 5"
⑰	PROP. THERMOPLASTIC PAVEMENT MARKING - LINE 5"

* NOMINAL MILLING DEPTH ½" @ ℄

REVISIONS NAME	DATE

ILLINOIS DEPARTMENT OF TRANSPORTATION

TYPICAL SECTIONS

F.A.P. Route 777 (IL 185)
Section 405RS-4
MONTGOMERY COUNTY

SCALE: VERT. HORIZ.
DRAWN BY: JWC
DATE DECEMBER 12, 2005
CHECKED BY: RSC

c:\projects\d656802\typicals.dgn
12/8/2006
*REF01

D6 PROJECT: D656802 FILE: TYPICALS.DGN