CONTRACT NO. 72693

F.A.P. RTE.	SECTION	COUNTY	TOTAL SHEETS	SHEET NO.
777	405RS-4	MONTGOMERY	75	66
STA. 73+00.00		TO STA. 73+25.00		
FED. ROAD DIST. NO.	ILLINOIS	FED. AID PROJECT		

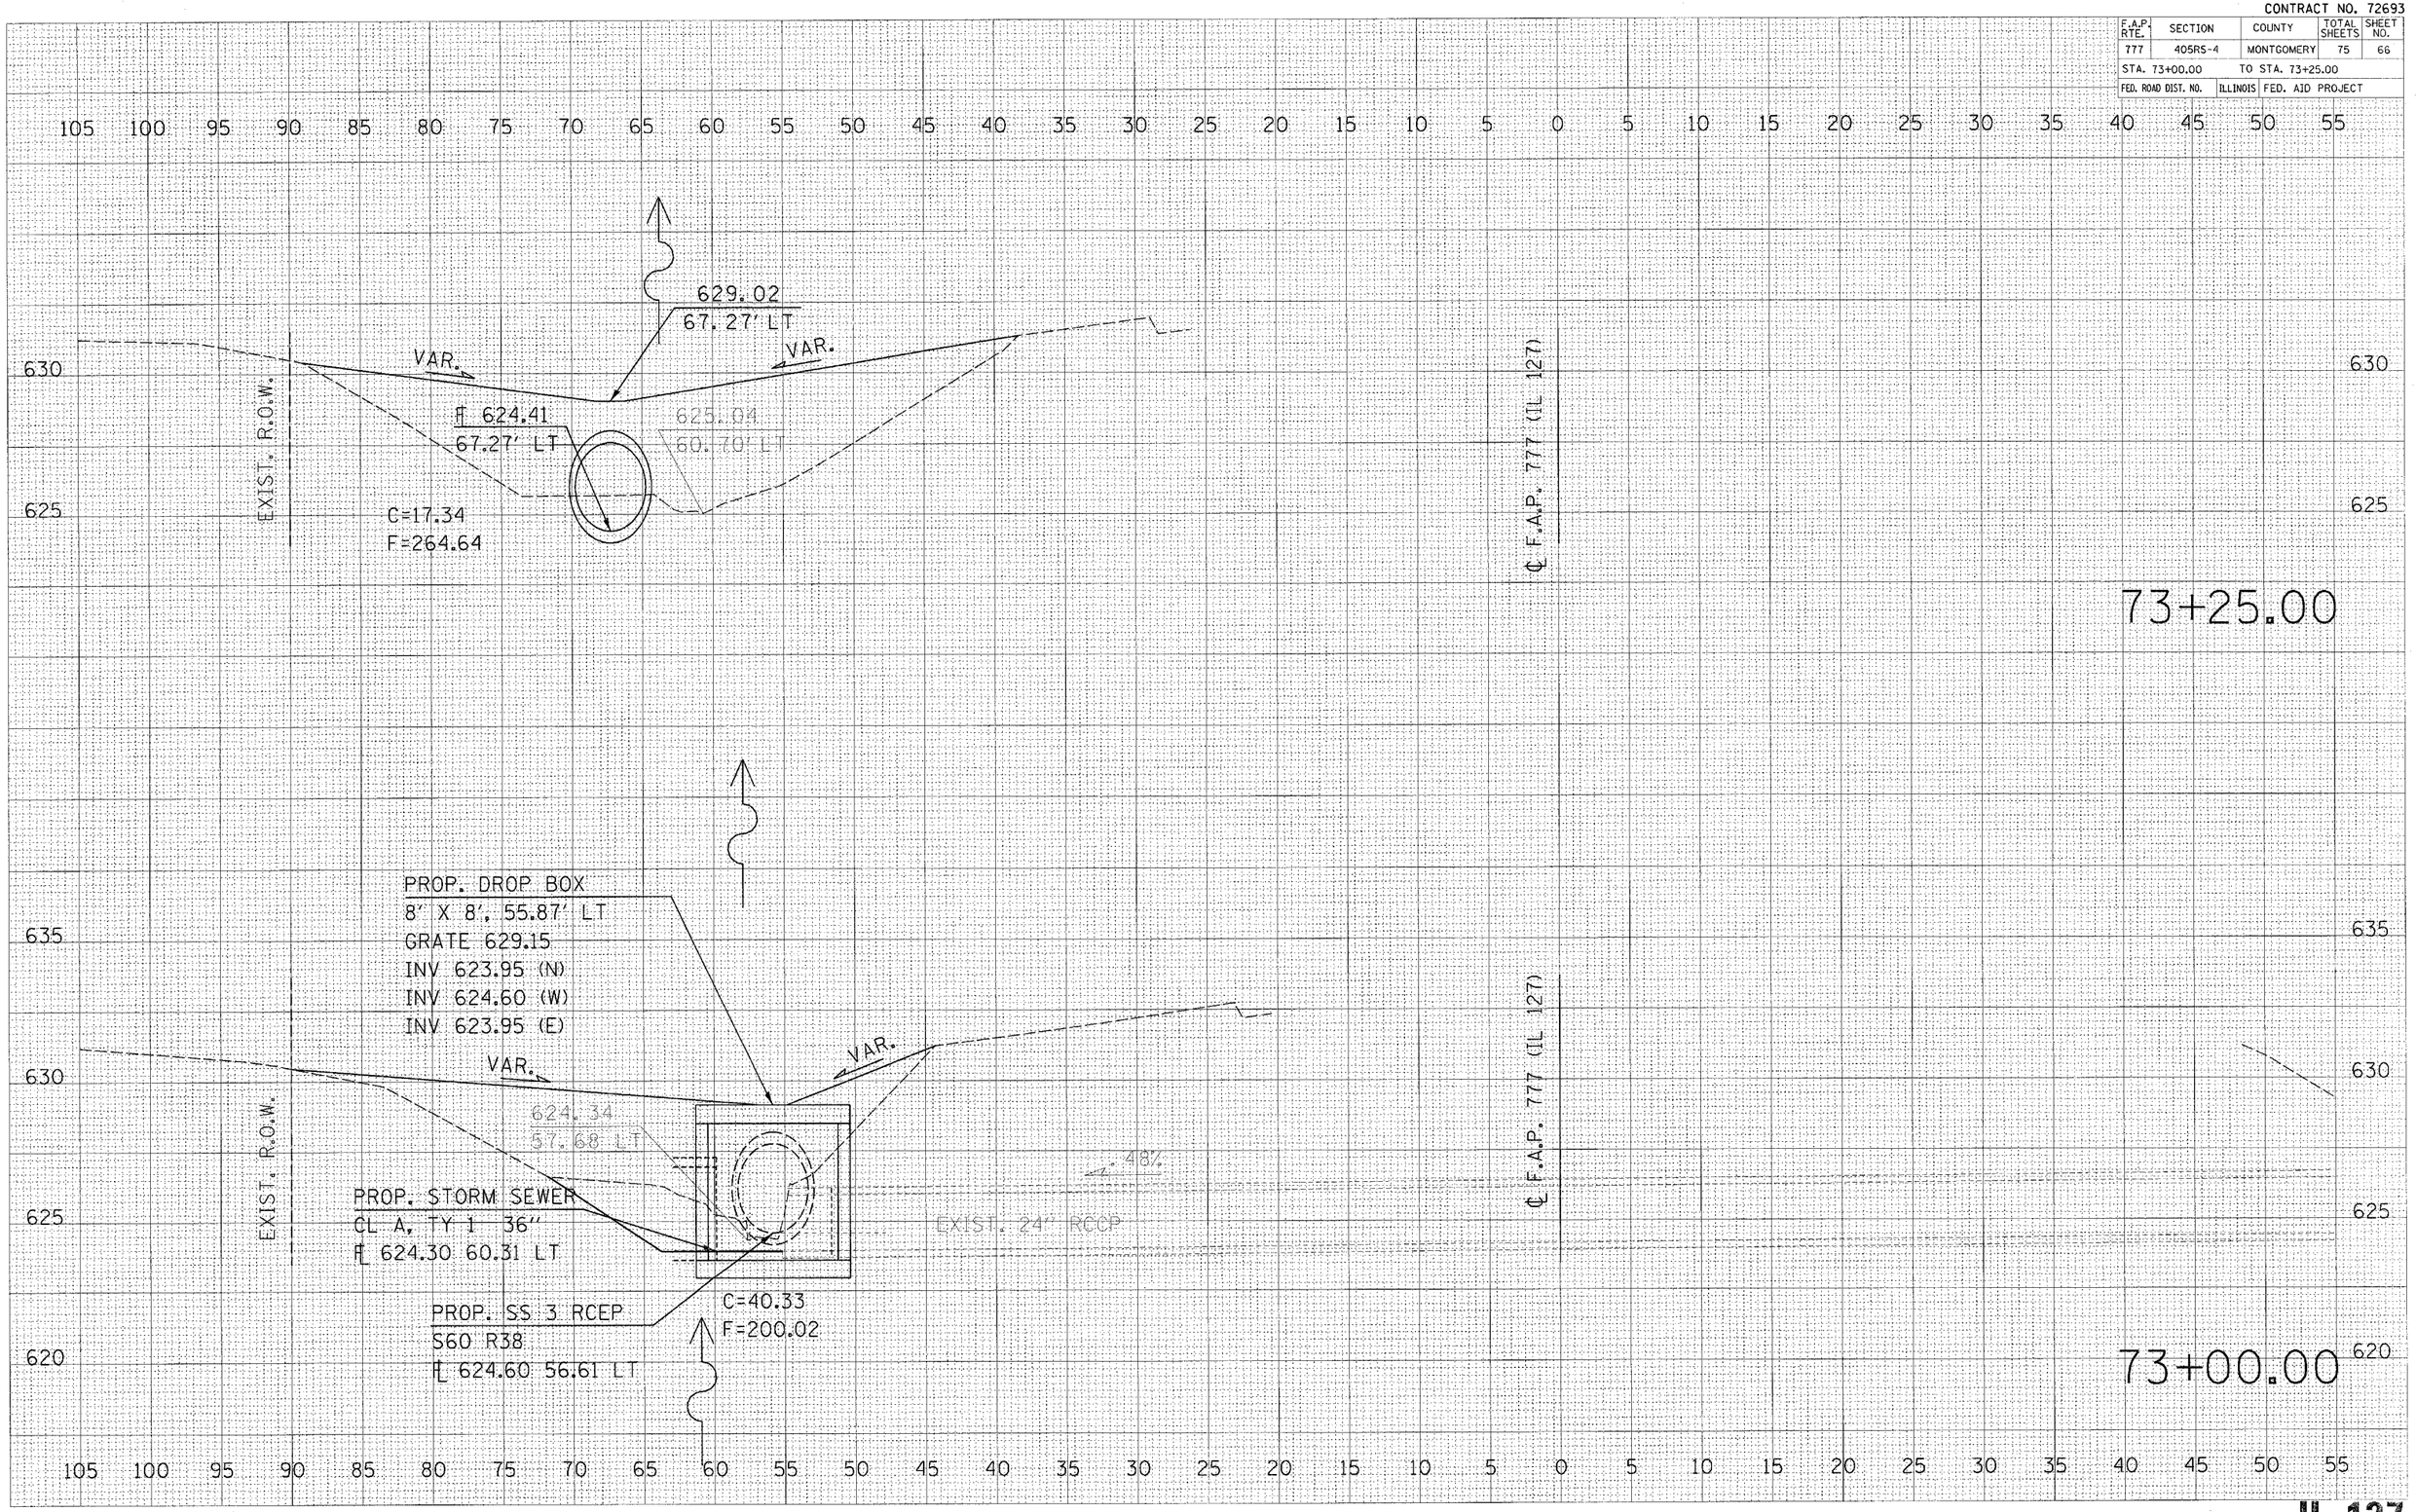

IL 127

PLOT DATE = 12/8/2006
FILE NAME = c:\projects\d656802\sheet.dgn
PLOT SCALE = 5.0000 ' / IN.
USER NAME = cox_jw