STATE OF ILLINOIS
DEPARTMENT OF TRANSPORTATION

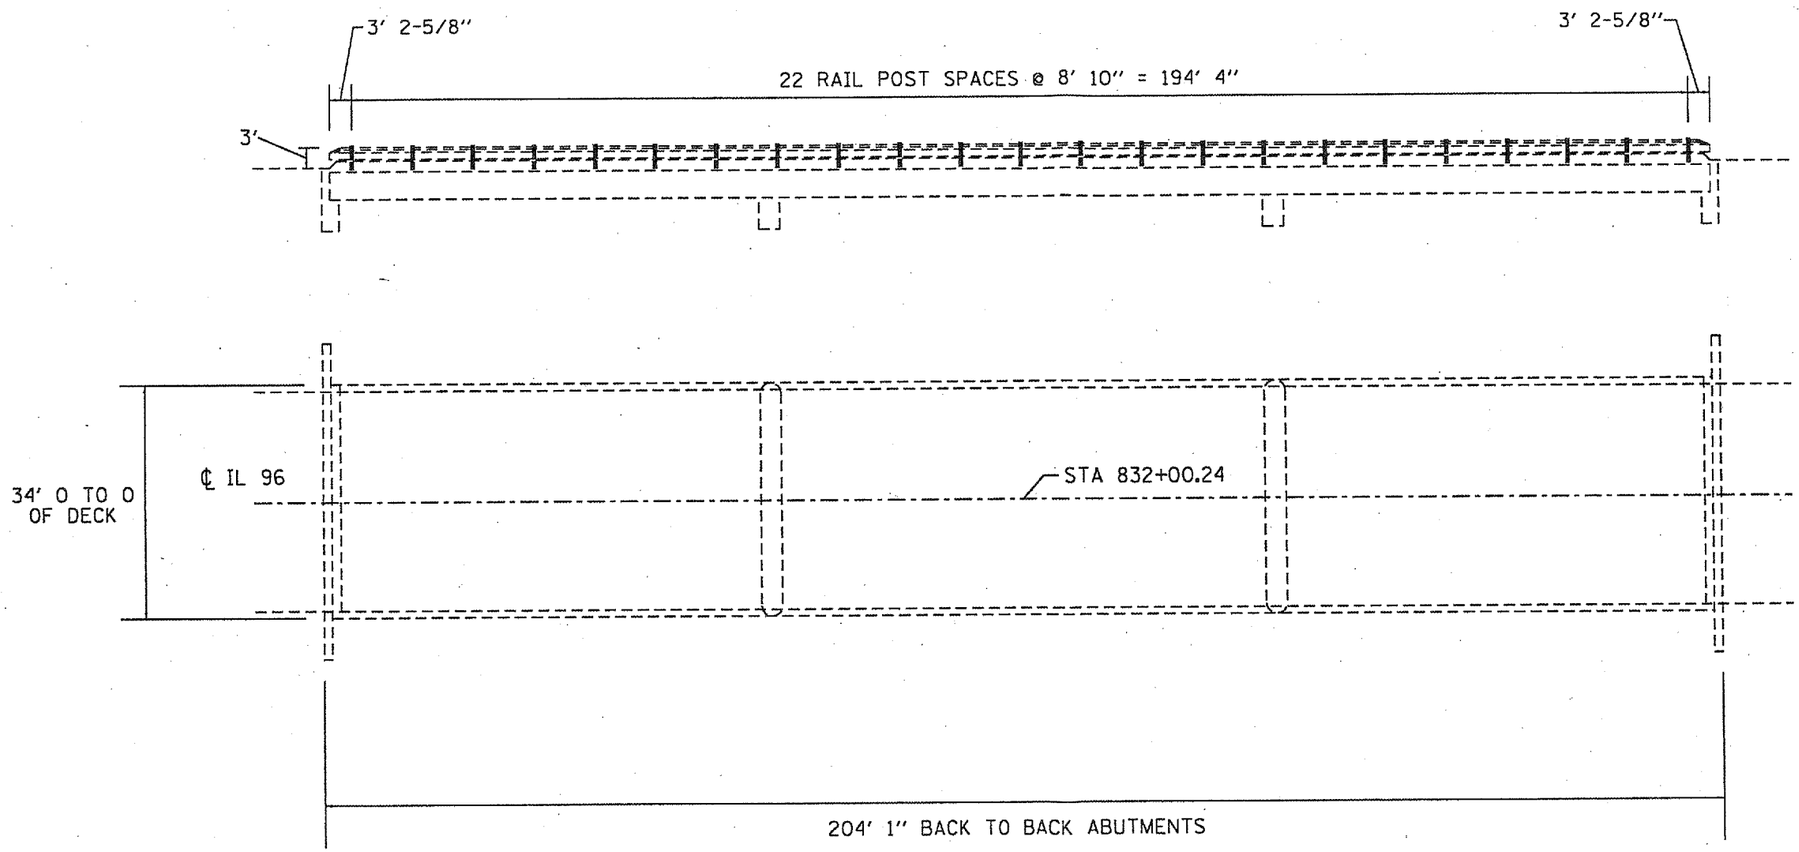

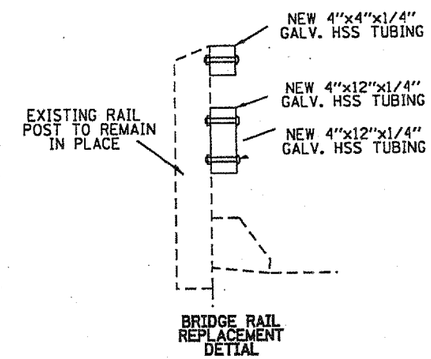

R.O.W. PLAT	BY	DATE
NOTEBOOK NO.		

SN 034-0026

EXISTING PLAN & PROFILE

(NOT TO SCALE)