PLOT DATE = 2/21/2007
FILE NAME = c:\projects\ed81485\plan\xsht2481485.dgn
PLOT SCALE = 10.1878 ' / IN.
USER NAME = challendeske

ORIGINAL SURVEY		BY	DATE
NOTE BOOK NO.	SURVEYED		
	PLOTTED		
	TEMPLATE		
	AREAS		
	AREAS CHECKED		

FINAL SURVEY		BY	DATE
NOTE BOOK NO.	SURVEYED		
	PLOTTED		
	TEMPLATE		
	AREAS		
	AREAS CHECKED		

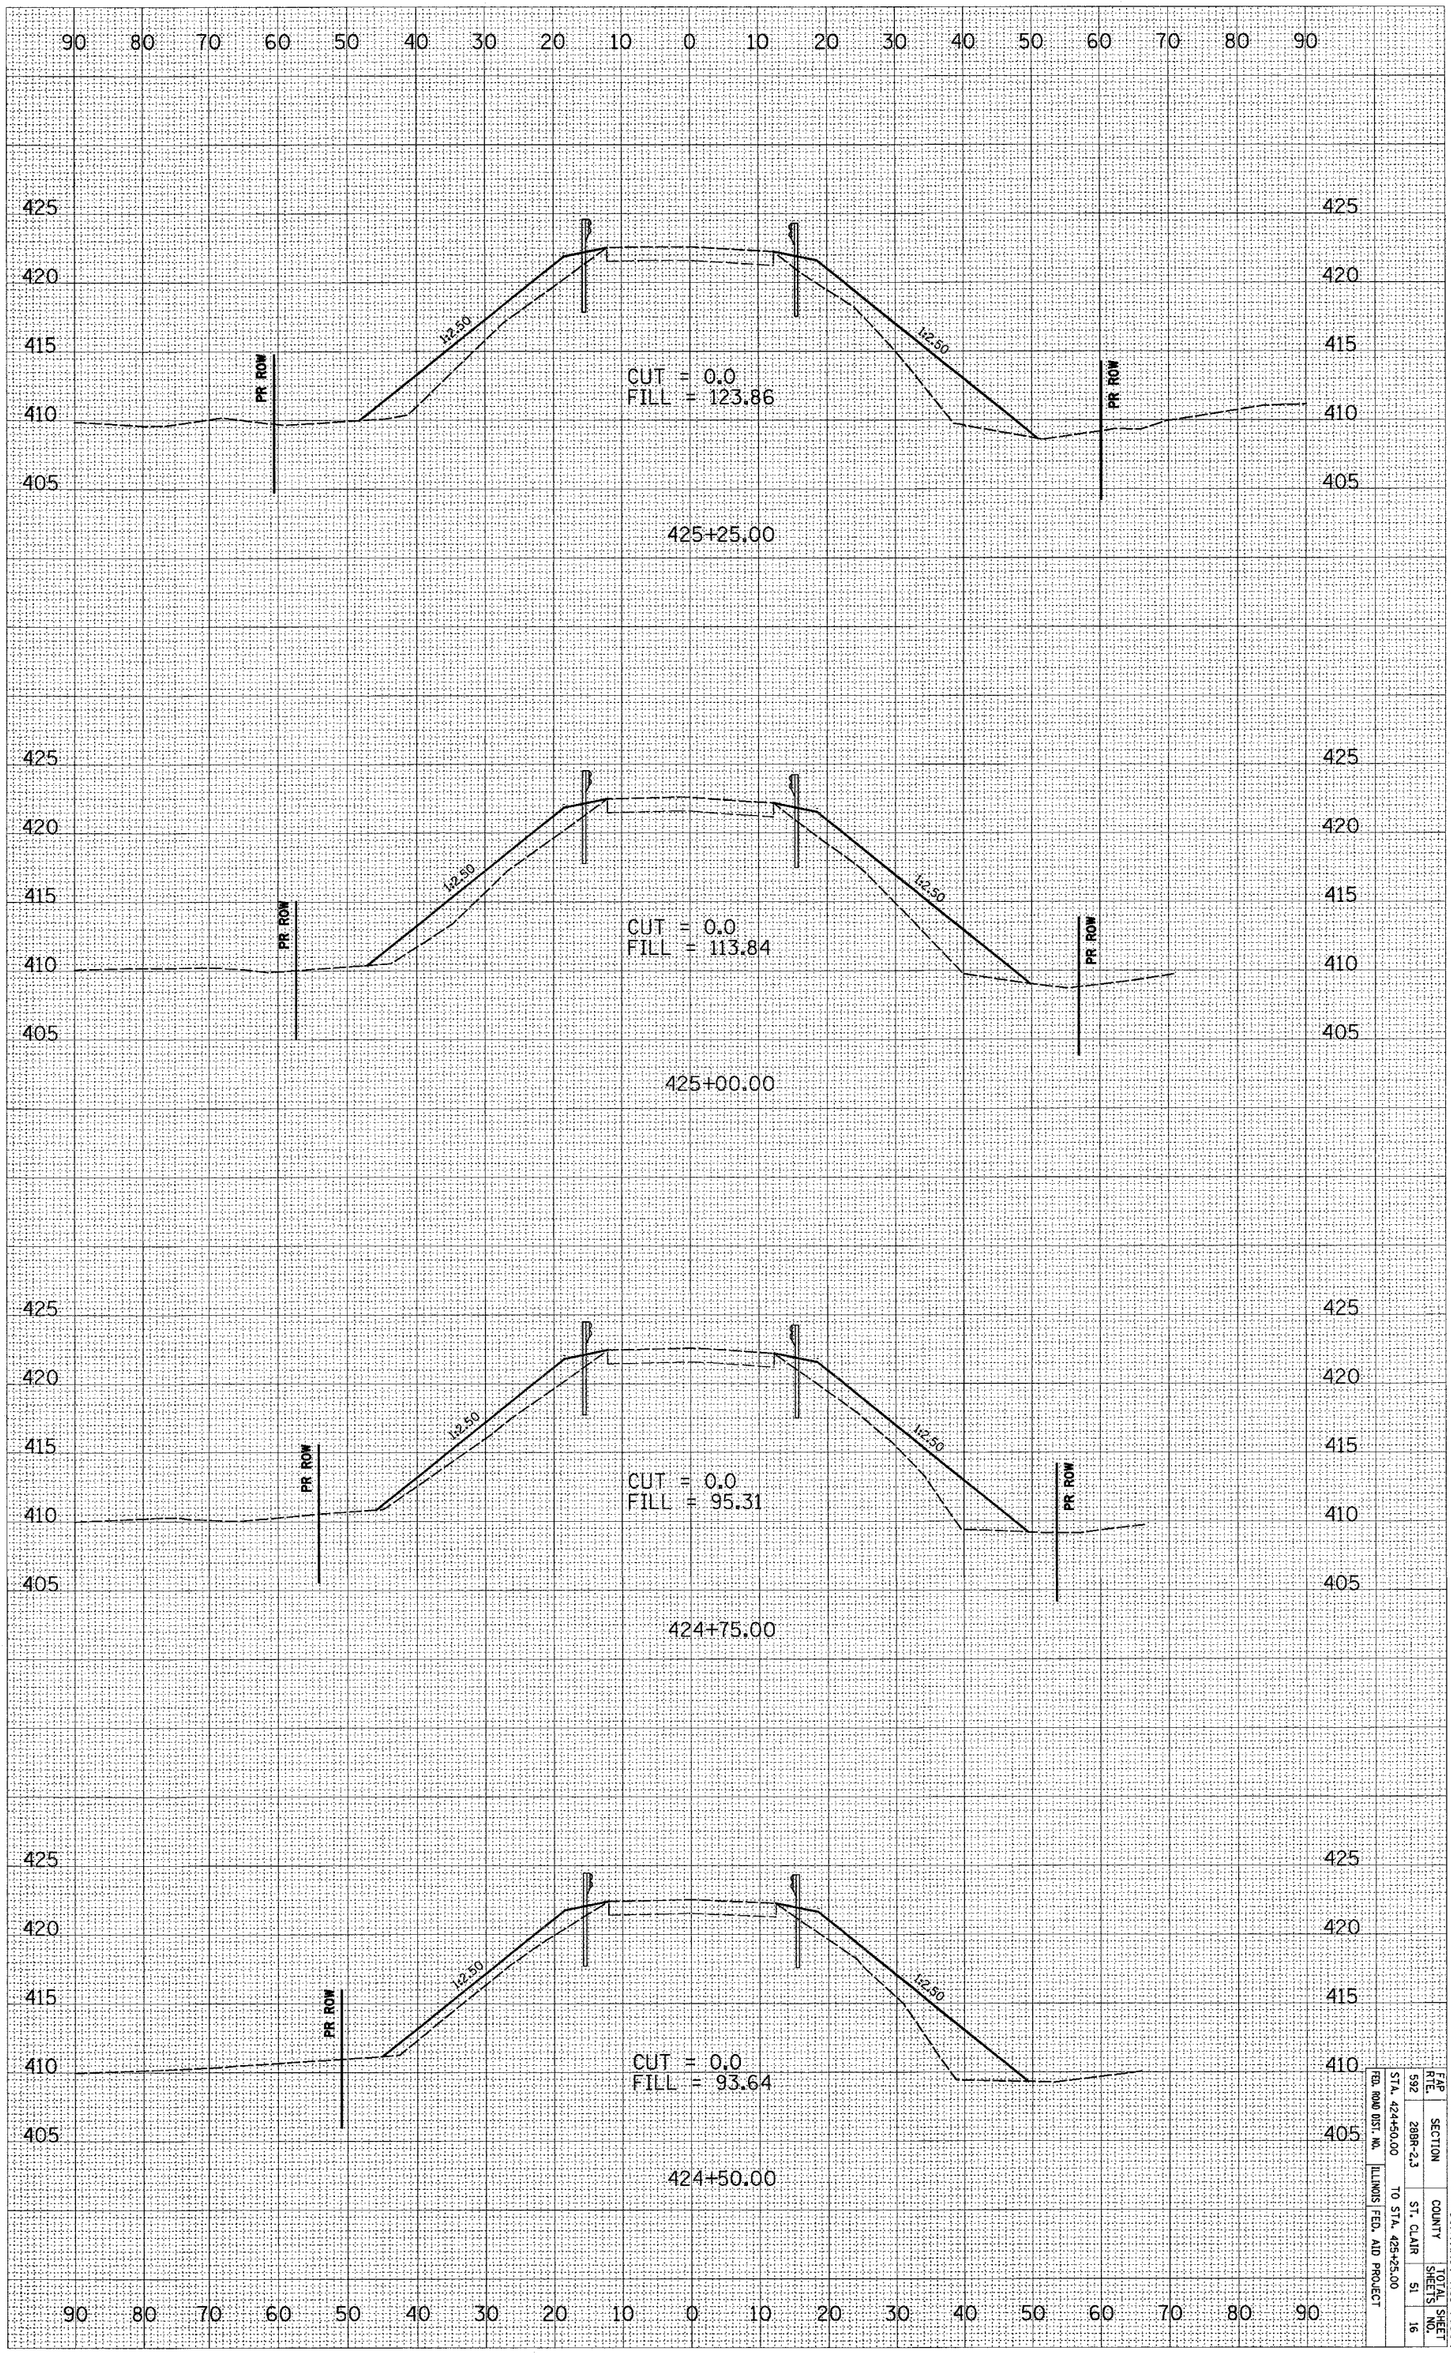

FAP RTE.	SECTION	COUNTY	TOTAL SHEETS	SHEET NO.
592	288R-2,3	ST. CLAIR	51	16

STA. 424+50.00 TO STA. 425+25.00

FED. ROAD DIST. NO. | ILLINOIS | FED. AID PROJECT

CONTRACT NO. 76904

Rev. Sheet 2-26-07