F.A.U. RTE.	SECTION	COUNTY	TOTAL SHEETS	SHEET NO.
1389	99-00062-00-PV	DUPAGE	199	84

CONTRACT NO. 83873

FED. ROAD DIST. NO. | ILLINOIS | FED. AID PROJECT

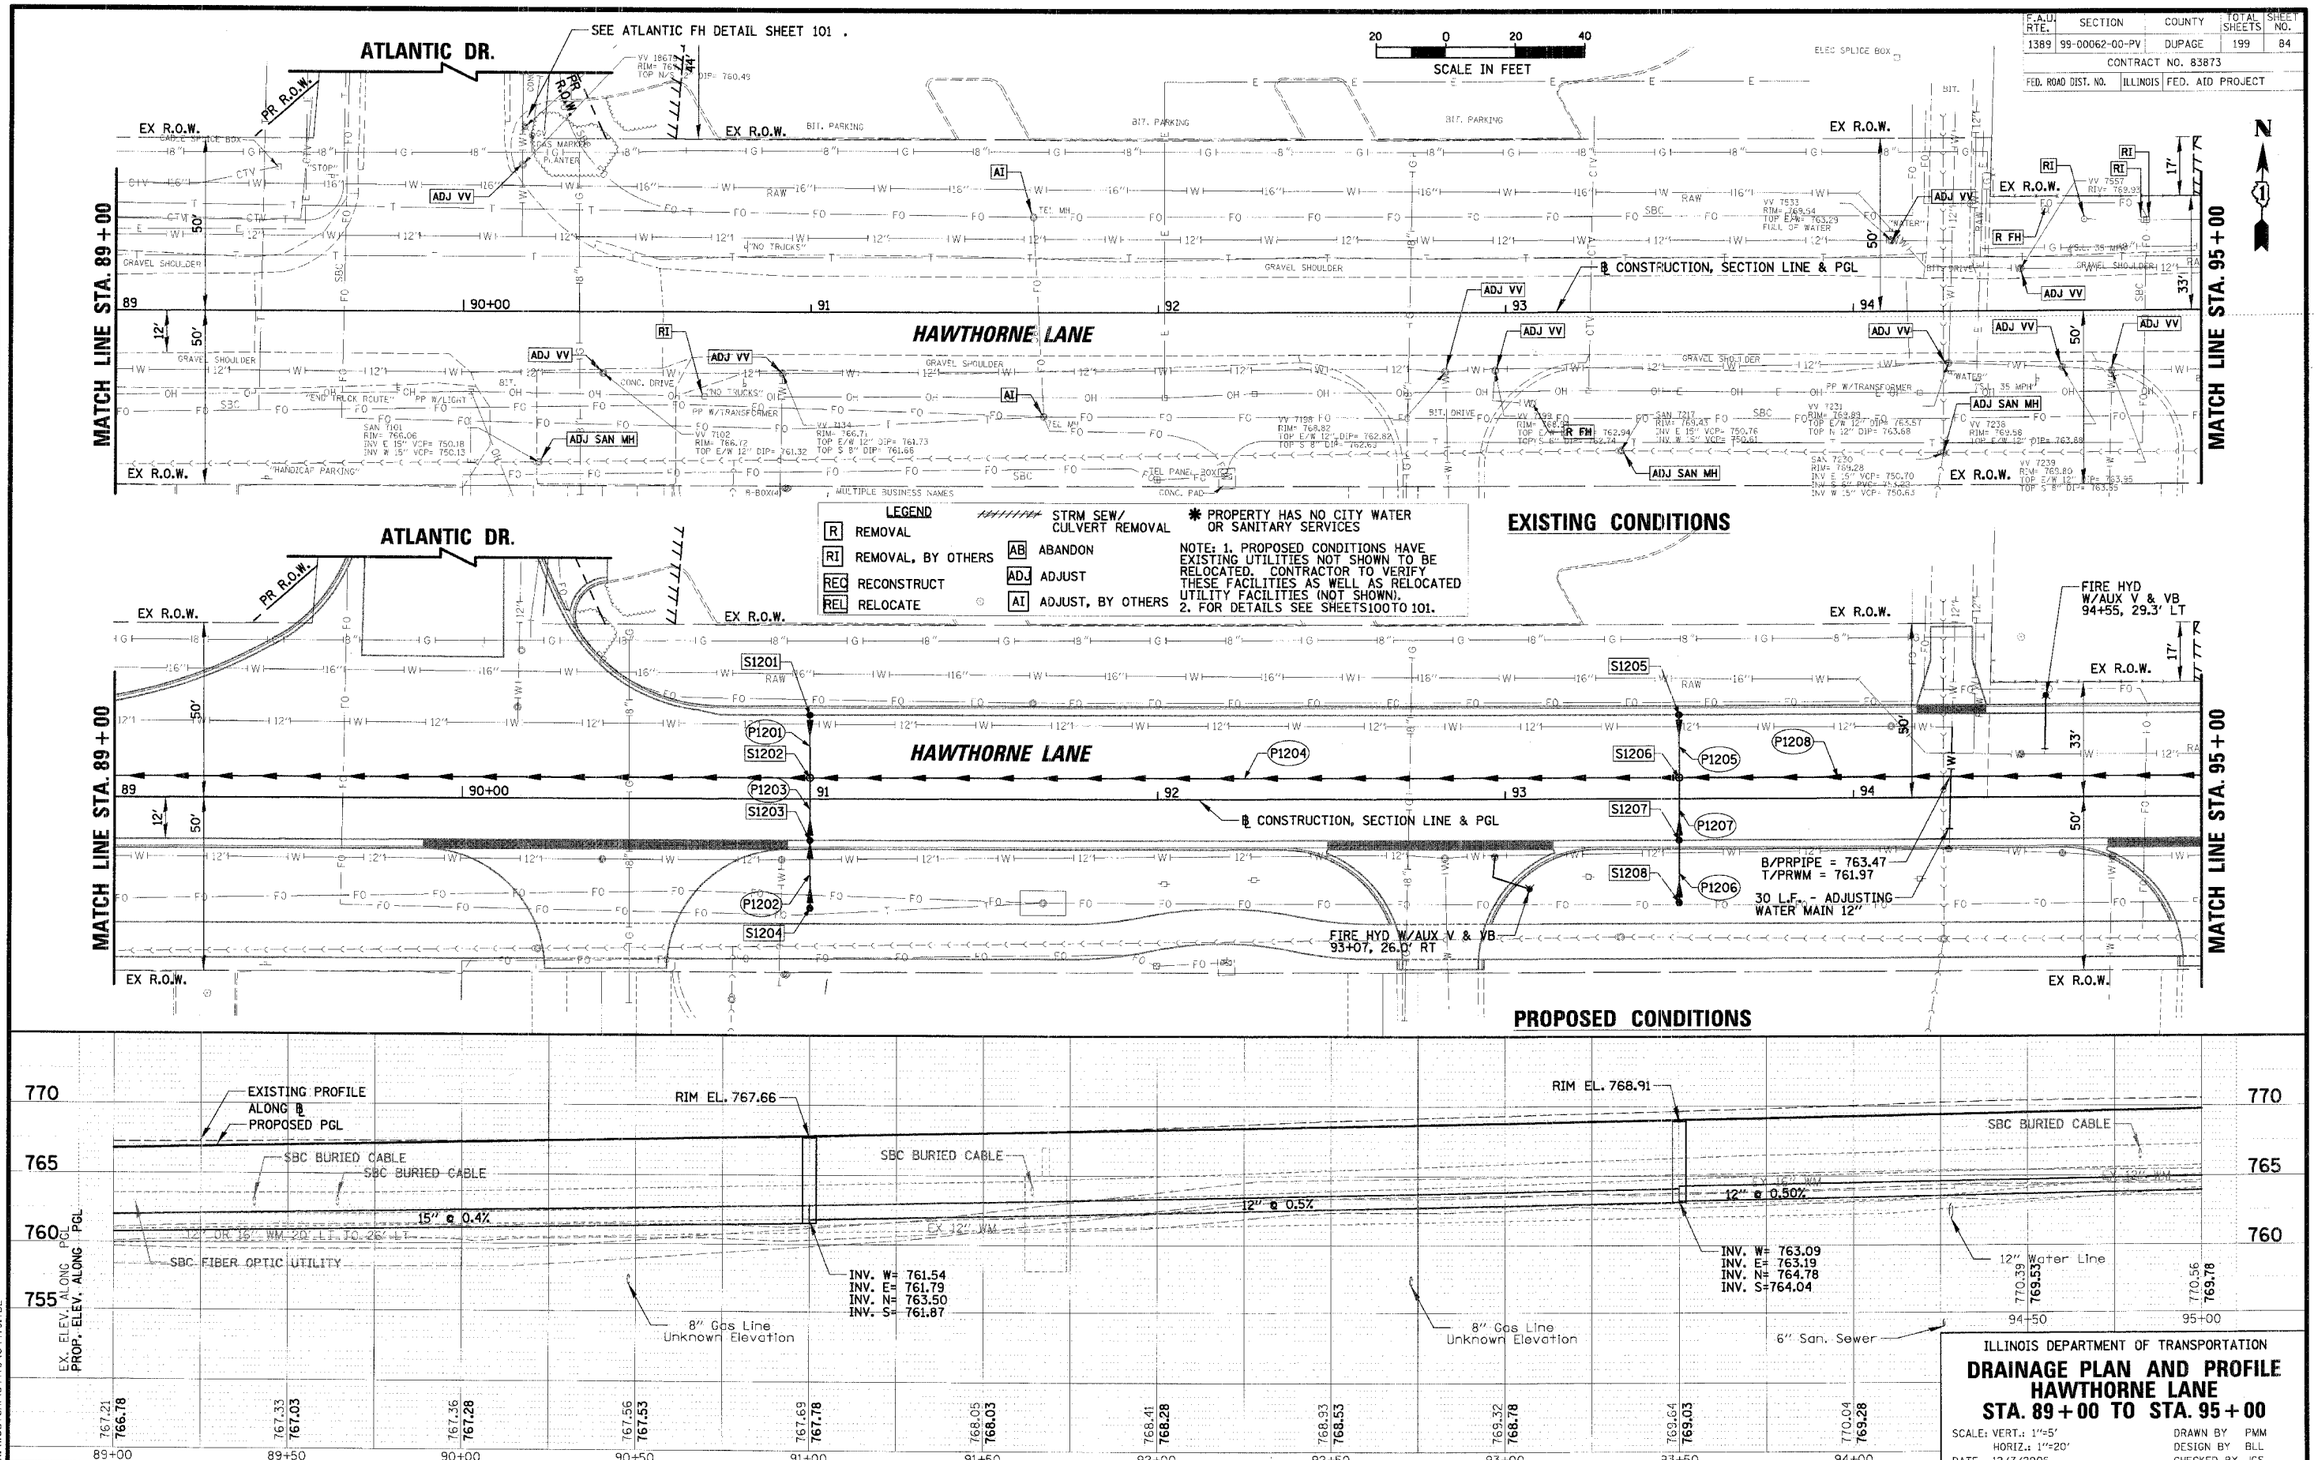

ILLINOIS DEPARTMENT OF TRANSPORTATION

DRAINAGE PLAN AND PROFILE
HAWTHORNE LANE
STA. 89+00 TO STA. 95+00

SCALE: VERT.: 1"=5'
HORIZ.: 1"=20'
DATE 12/7/2006

DRAWN BY PMM
DESIGN BY BLL
CHECKED BY JGS

N:\WestChi\04479\04479.TBL

20'

n:\westchi\04479\drain\04479_12.dpp