ORIGINAL SURVEY		BY	DATE
NOTE BOOK	SURVEYED		
	PLOTTED		
	TEMPLATE		
	AREAS		
NO.	AREAS CHECKED		

CHRISTOPHER B. BURKE ENGINEERING LTD.
9575 West Higgins Road, Suite 600
Rosemont, Illinois 60018
(847) 823-0500

FINAL SURVEY		BY	DATE
NOTE BOOK	SURVEYED		
	PLOTTED		
	TEMPLATE		
	AREAS		
NO.	AREAS CHECKED		

8/7/2006
N:\WestCH\04479\Civil\Bet\XS04479Hawlay
N:\WestCH\04479\04479.TBL

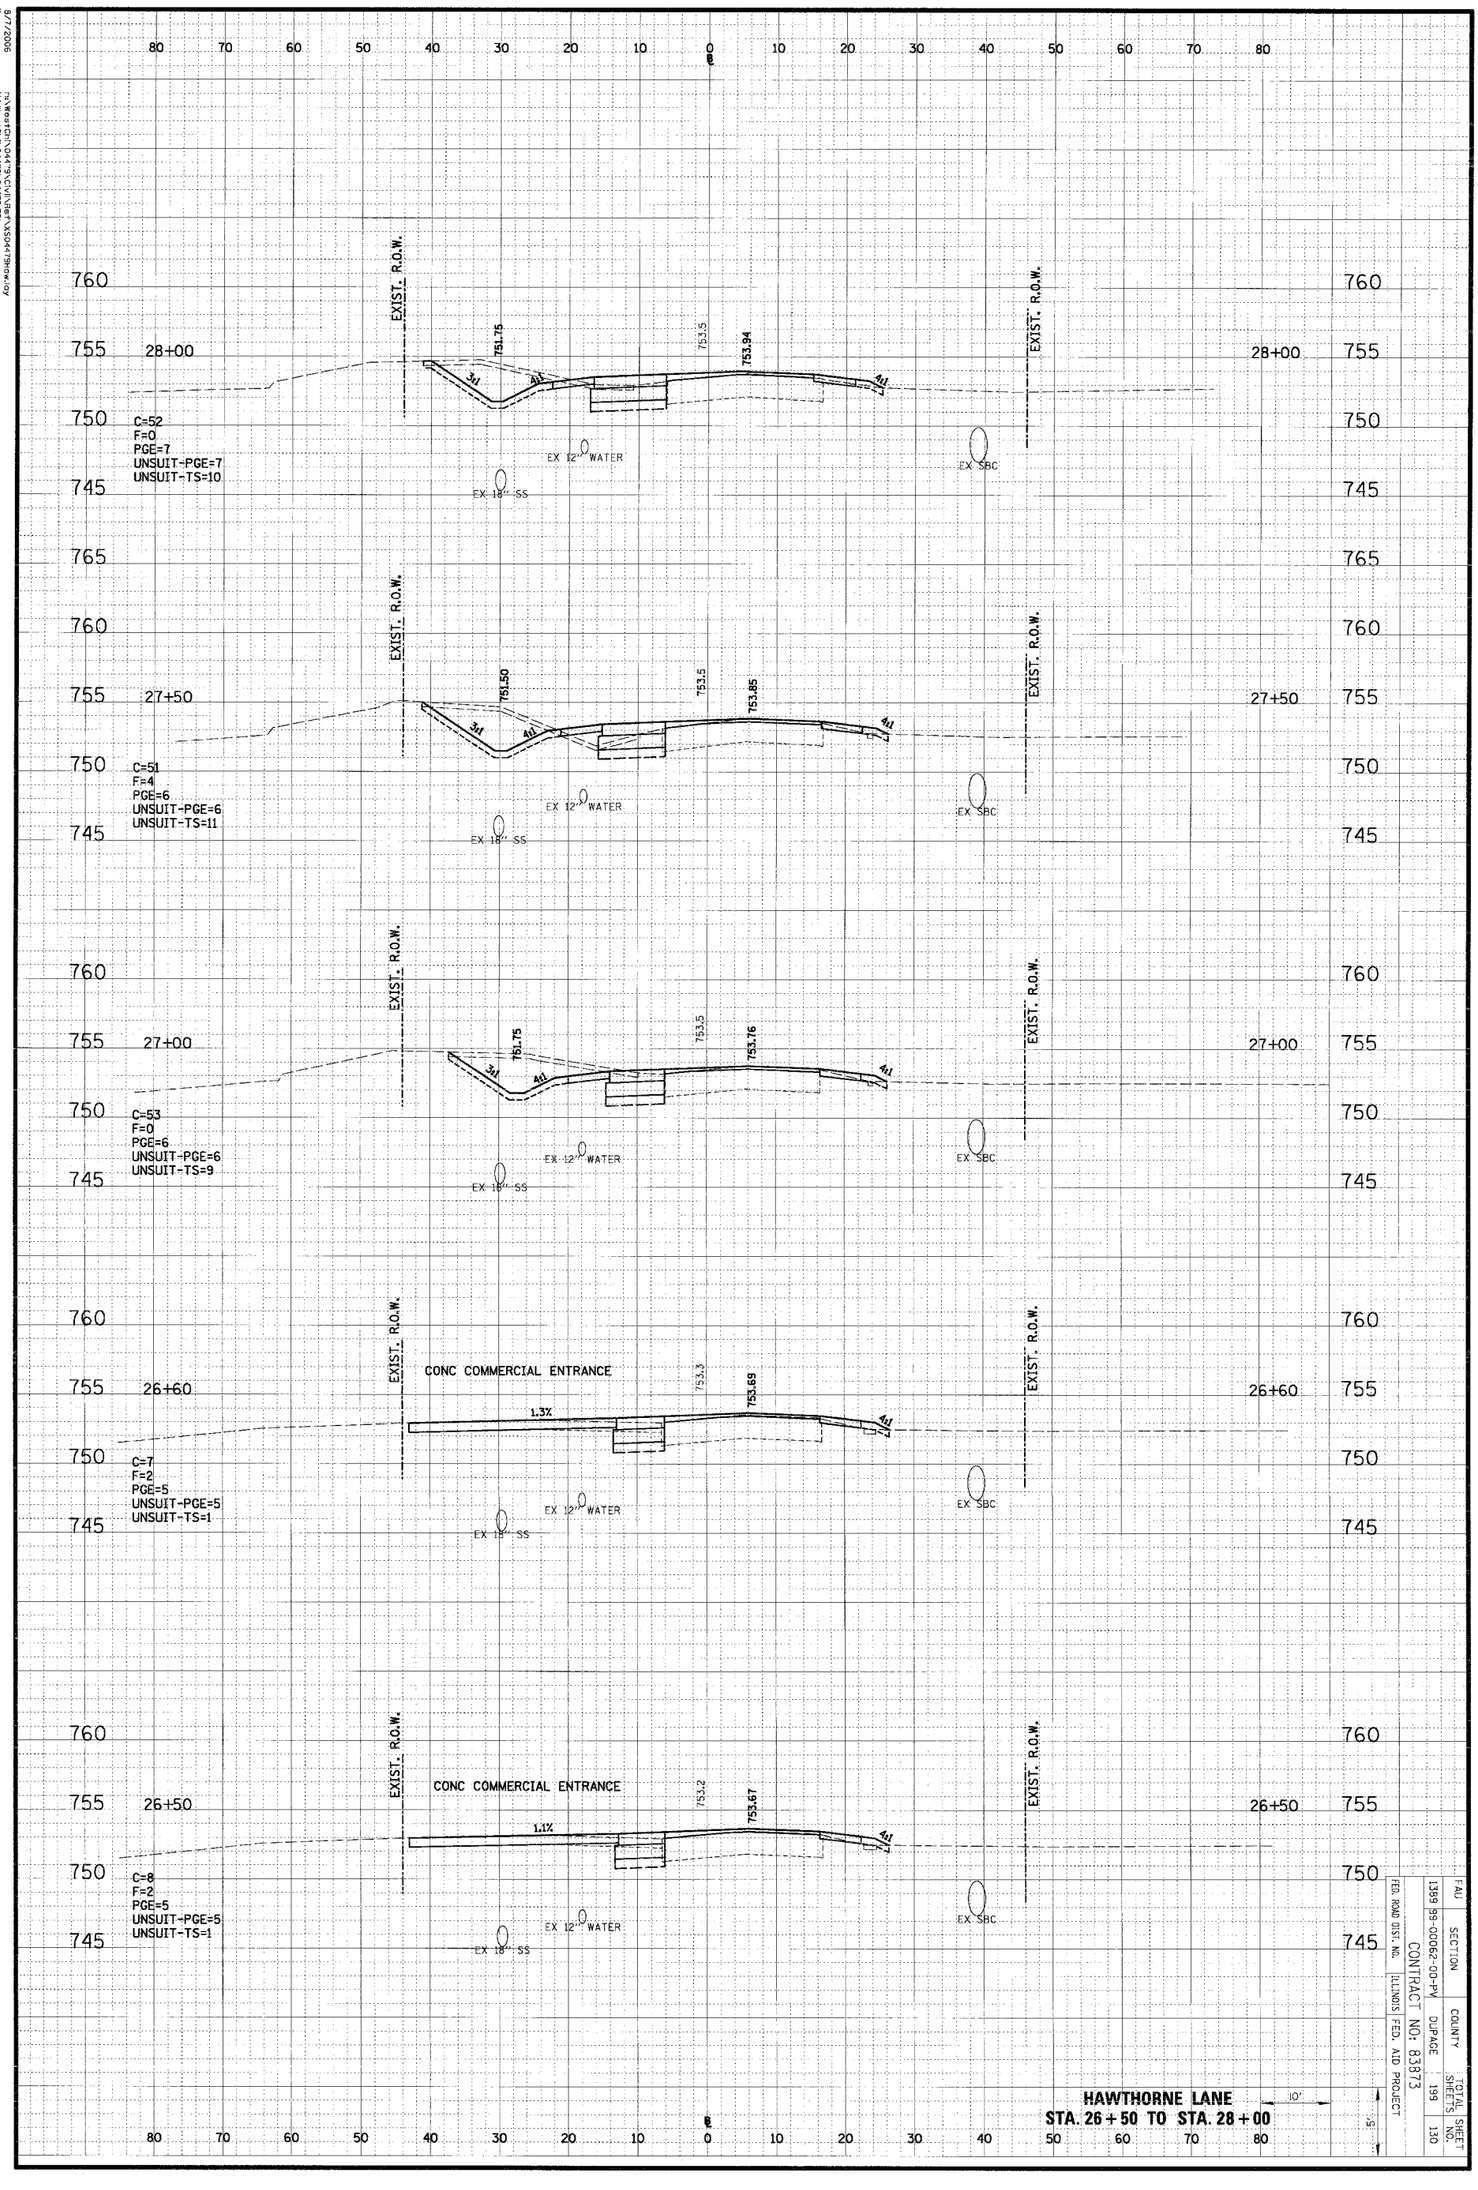

HAWTHORNE LANE
STA. 26+50 TO STA. 28+00

FAU	SECTION	COUNTY	TOTAL SHEETS	SHEET NO.
1389	99-00062-00-PV	DUPAGE	199	130

CONTRACT NO: 83873

FED. ROAD DIST. NO. | ILLINOIS | FED. AID PROJECT