ORIGINAL SURVEY		BY	DATE
NOTE BOOK	SURVEYED		
NO.	PLOTTED		
	TEMPLATE		
	AREAS		
	AREAS CHECKED		

CHRISTOPHER B. BURKE ENGINEERING LTD.
9575 West Higgins Road, Suite 600
Rosemont, Illinois 60018
(847) 823-0500

FINAL SURVEY		BY	DATE
NOTE BOOK	SURVEYED		
NO.	PLOTTED		
	TEMPLATE		
	AREAS		
	AREAS CHECKED		

8/7/2006
N:\Wes\Civil\04479\Civil\Roadway\SS04479HAW.dgn

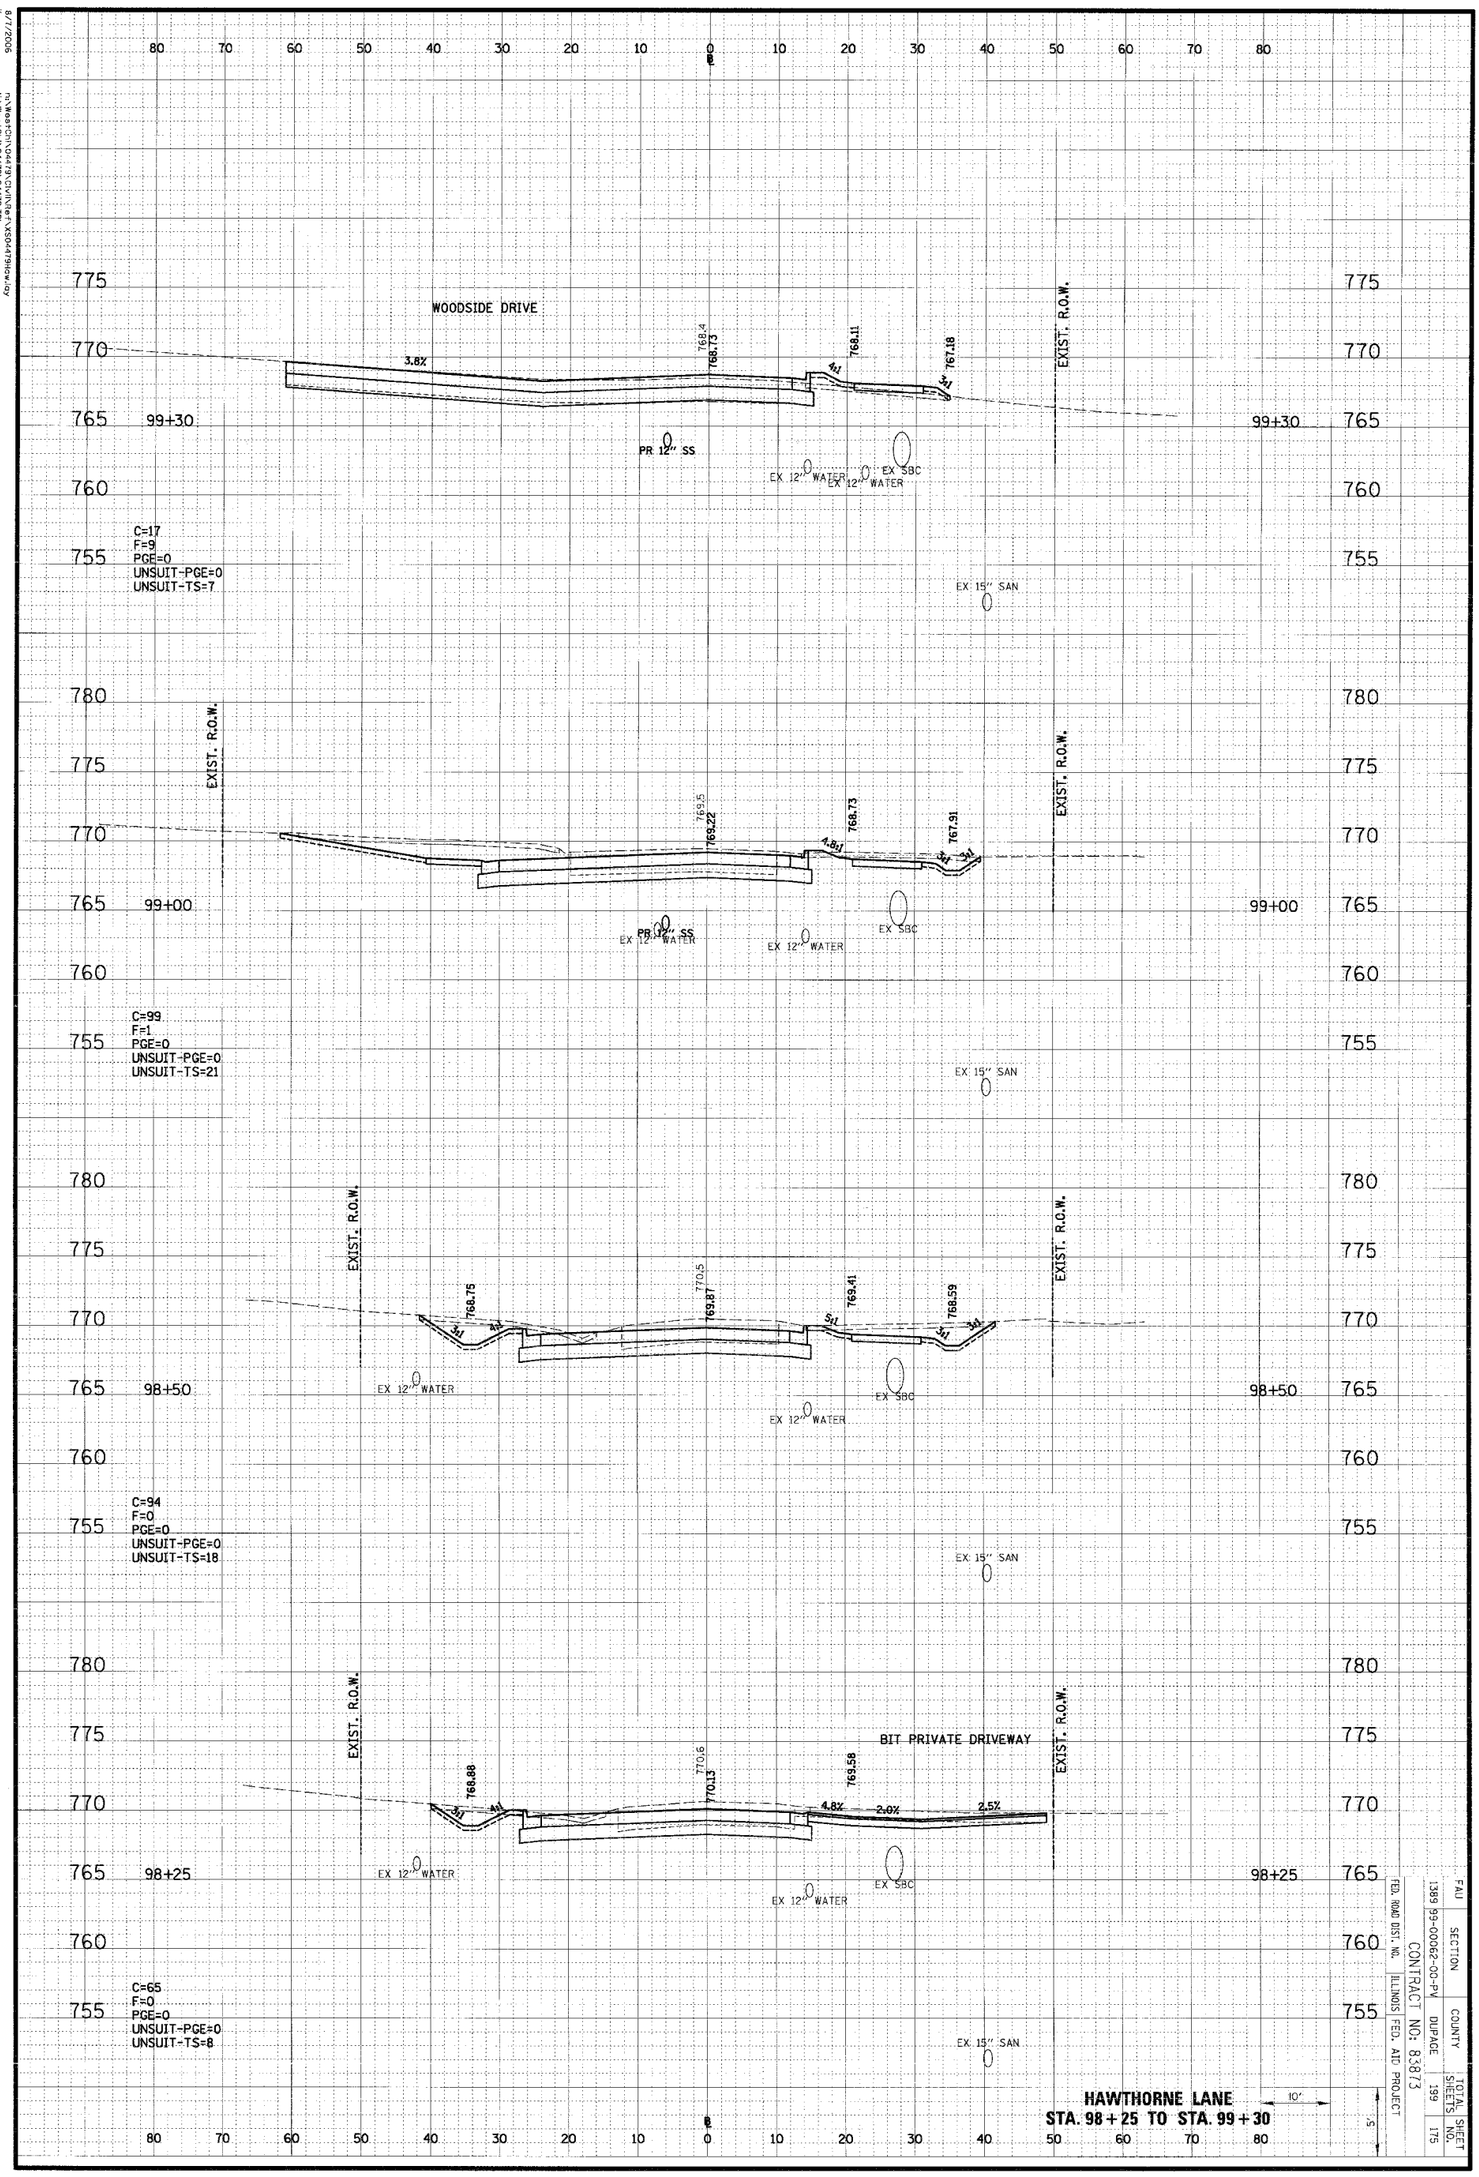

FAU	SECTION	COUNTY	TOTAL SHEET NO.
1389	99-00062-00-PV	DUPAGE	199
FED. ROAD DIST. NO.	ILLINOIS	FED. AID PROJECT	175

CONTRACT NO. 83873