85399

| ROUTE NO. | SECTION | COUNTY | TOTAL SHEETS | INSET NO. |
|---|---|---|---|---|
| FAP 0525 | * | WINNEBAGO | 157 | 28 |
| FED. ROAD DIST. NO. 7 | | ILLINOIS | FED. AID PROJECT | |

SHEET NO. 2
5 SHEETS

* 02-00518-00-BR

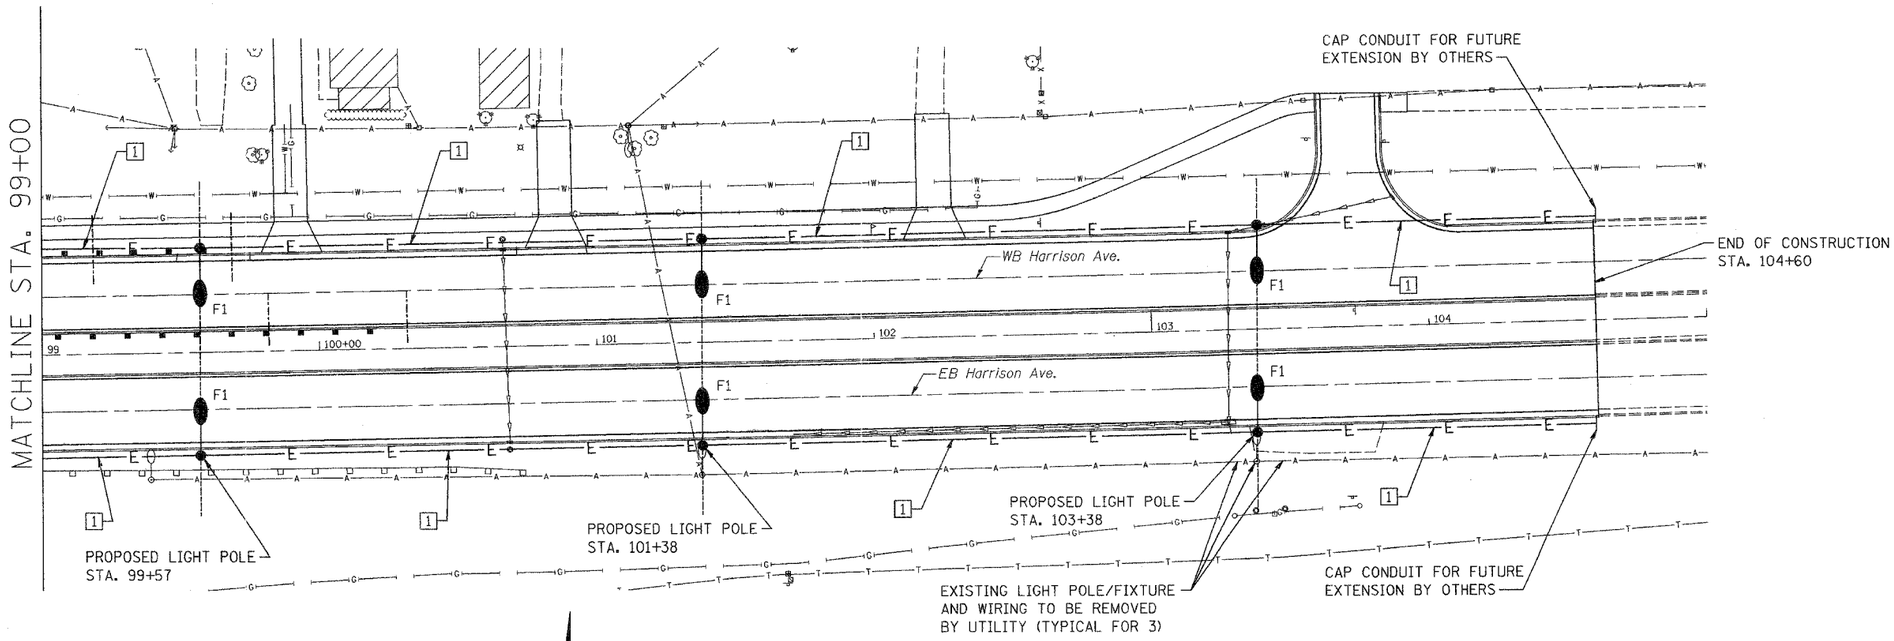


KEYED NOTES:

1 2"C. (SCHED. 40 PVC)

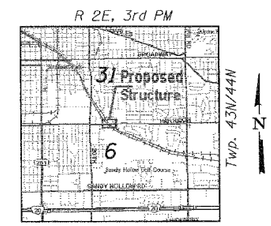


LOCATION SKETCH

THE LOCATION, SIZE AND TYPE OF MATERIAL OF EXISTING UNDERGROUND UTILITIES INDICATED ON THE PLANS IS NOT REPRESENTED AS BEING ACCURATE, SUFFICIENT OR COMPLETE. IT SHALL BE THE CONTRACTOR'S RESPONSIBILITY TO DETERMINE THE ACTUAL LOCATION OF ALL SUCH FACILITIES, INCLUDING THE SERVICE CONNECTIONS TO UNDERGROUND UTILITIES. PRIOR TO CONSTRUCTION THE CONTRACTOR SHALL NOTIFY THE UTILITY COMPANIES OF HIS OPERATIONAL PLANS AND SHALL OBTAIN FROM THE RESPECTIVE UTILITY COMPANIES DETAILED INFORMATION AND ASSISTANCE RELATIVE TO THE LOCATION OF THEIR FACILITIES AND THE WORKING SCHEDULE OF THE COMPANIES FOR REMOVAL OR ADJUSTMENT WHERE REQUIRED. IN THE EVENT AN UNEXPECTED UTILITY INTERFERENCE IS ENCOUNTERED DURING CONSTRUCTION, THE CONTRACTOR SHALL IMMEDIATELY NOTIFY THE UTILITY COMPANY OF JURISDICTION. THE ENGINEER SHALL ALSO BE IMMEDIATELY NOTIFIED. ANY SUCH MAINS AND SERVICES SHALL BE RESTORED TO SERVICE AT ONCE AND PAID FOR BY THE CONTRACTOR AT NO ADDITIONAL COST TO THE CONTRACT.

CONTACT JOINT UTILITY LOCATING INFORMATION FOR EXCAVATING (JULIE) 1-800-892-0123 FOR UTILITY INFORMATION.

Corporate License Number 184-001-084

ROADWAY LIGHTING PLAN

HARRISON AVENUE BRIDGE
OVER UP & CC&P RAILROAD
F.A.P. ROUTE 0525
SECTION 02-00518-00-BR
ROCKFORD, ILLINOIS
WESTBOUND STRUCTURE NO. 101-6109
EASTBOUND STRUCTURE NO. 101-6111

L2

© Copyright Hanson Professional Services Inc. 2005

HANSON

JOB NO. 03R1751

DATE 07/18/06

| | | |
|---|---|---|
| LAYOUT | PJT | 07/14/06 |
| DRAWN | ANC | 07/14/06 |
| REVIEWED | PJT | 07/14/06 |

7:19:26 AM
12/14/2006,07:19 AM
I:\03Jobs\03R175\Struct\Sheet\Lighting\R_d 12-12-06 EO102.dgn